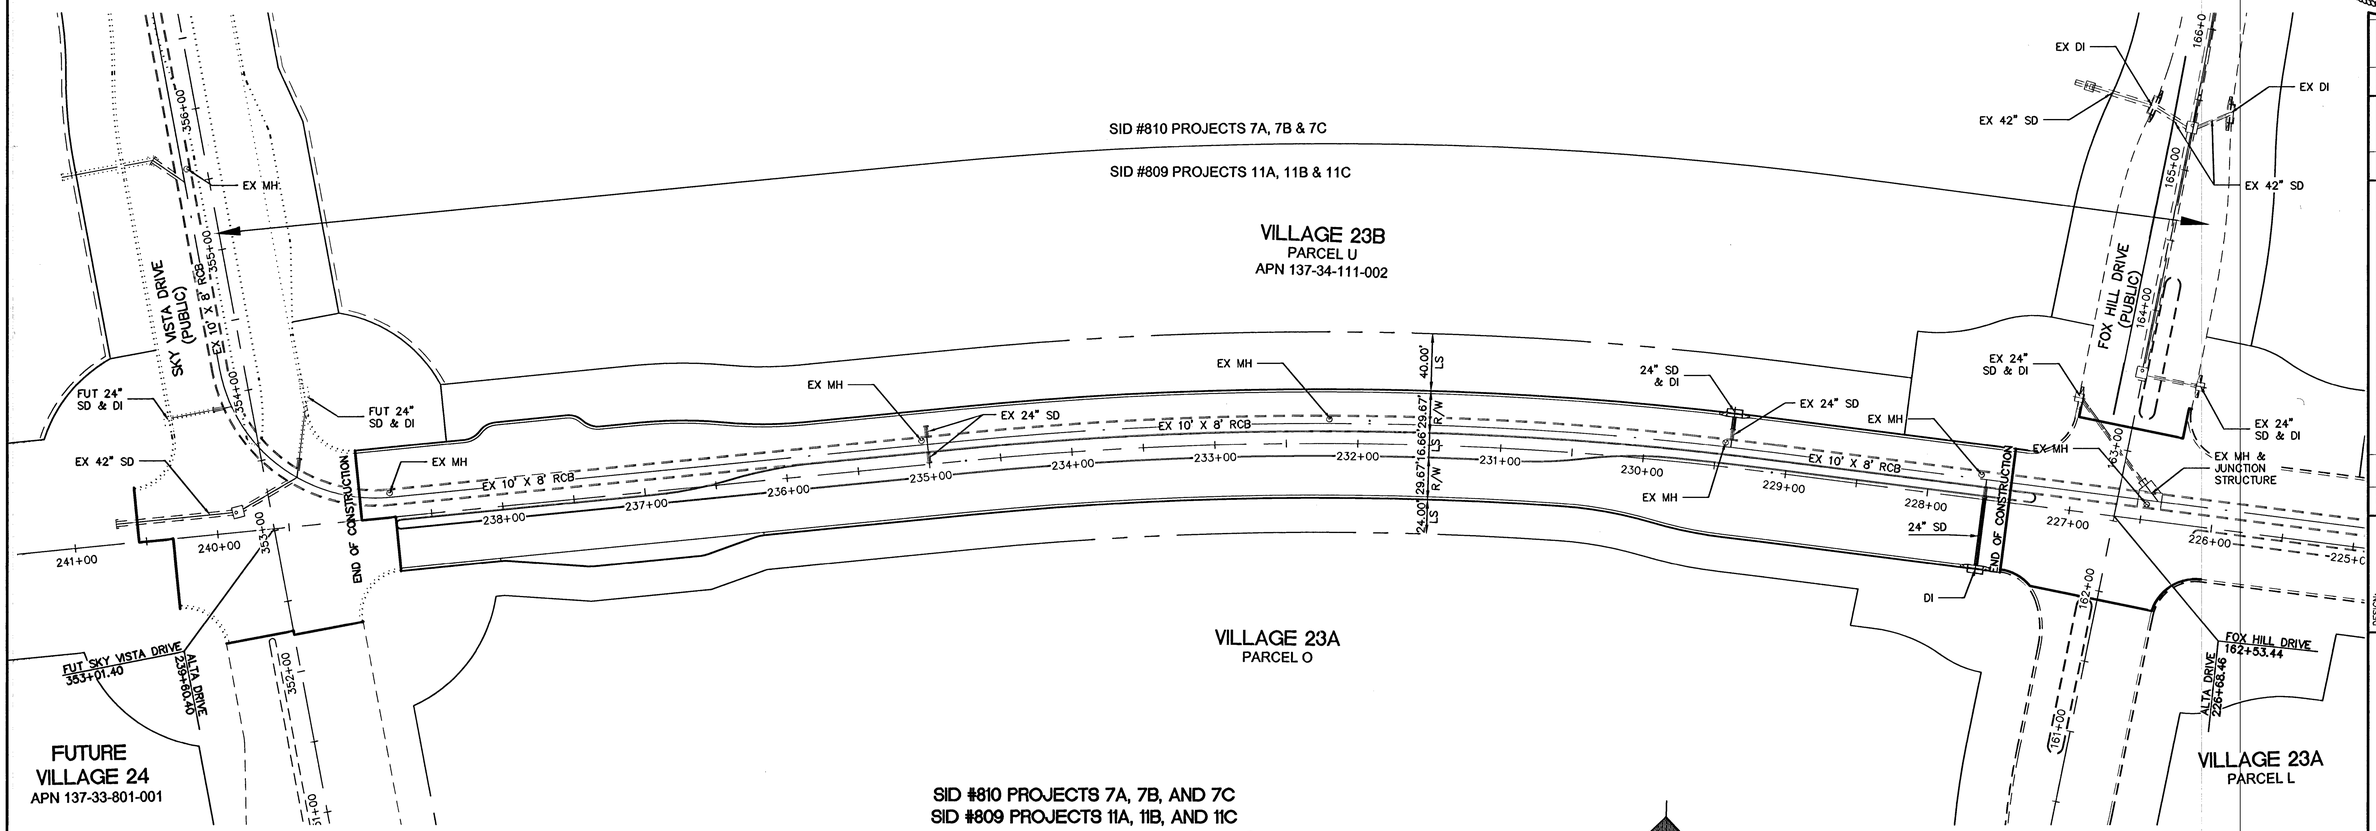

SID #810 PROJECTS 7A, 7B, AND 7C
SID #809 PROJECTS 11A, 11B, AND 11C

ALTA DRIVE (PUBLIC)

SCALE: 1" = 50'

SCALE 50 0 50 100 FEET

NORTH

Call before you Dig
Avoid cutting underground utility lines. It's costly.
Call 811
OR
1-800-227-2600
AND
CLARK COUNTY TRAFFIC OPERATIONS
1-702-455-7944

AVOID HITTING OVERHEAD POWER LINES. IT'S COSTLY!
CALL BEFORE YOU DO OVERHEAD
1-702-227-2929

FAST
Call before you UnderGround.
1-702-432-5300
FREEWAY AND ARTERIAL SYSTEM OF TRANSPORTATION

STORM DRAIN ESTIMATED QUANTITIES (PUBLIC)

24" STORM DRAIN CLASS III RCP	65 LF
DROP INLET ~ 10.0'	2 EA

H #- 51095
CLV #107V5922-2

DESIGN:
DRAWN:
CHECK:
ISSUE DATE:
ISSUE EDITOR:
PLOT DATE: 10-02-13
PLOT TIME: 13:17:58

REV DATE DESCRIPTION DATE APP DATE APP DATE APP DATE

ENGINEER - STATE OF NEVADA
PROFESSIONAL
JOSHUA C. MOSHIER
No. 15789
DATE 9/27/13

G.C. WALLACE COMPANIES
ENGINEERS | PLANNERS | SURVEYORS
1555 S. RAINBOW BOULEVARD • LAS VEGAS, NV 89146
T: 702.804.3000 F: 702.804.2799 GCWALLACE.COM

F:\Projects\600\62023B-206\Civil\Production\206-007.dwg hrivas

THE HOWARD HUGHES COMPANY, LLC

VILLAGE 23A/23B ALTA DRIVE PHASE 2

STORM DRAIN MASTER PLAN

DRAWING
7
7 OF 18 SHTS

JOB NO. 62023B-206