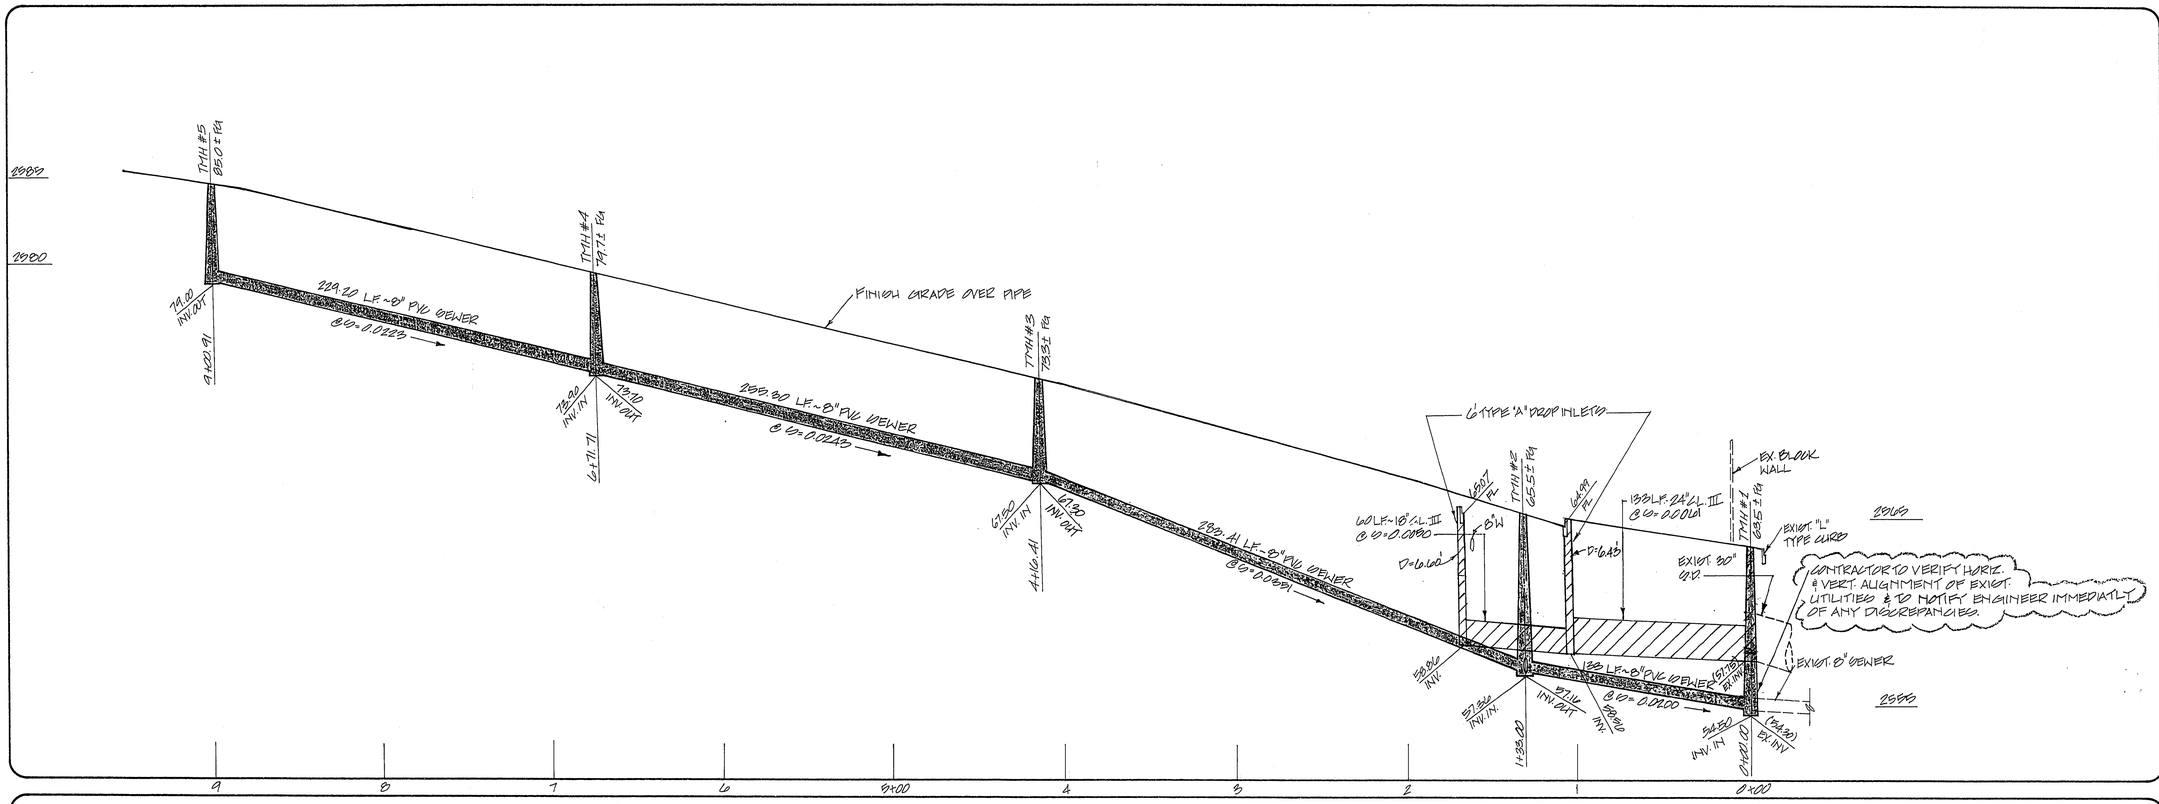

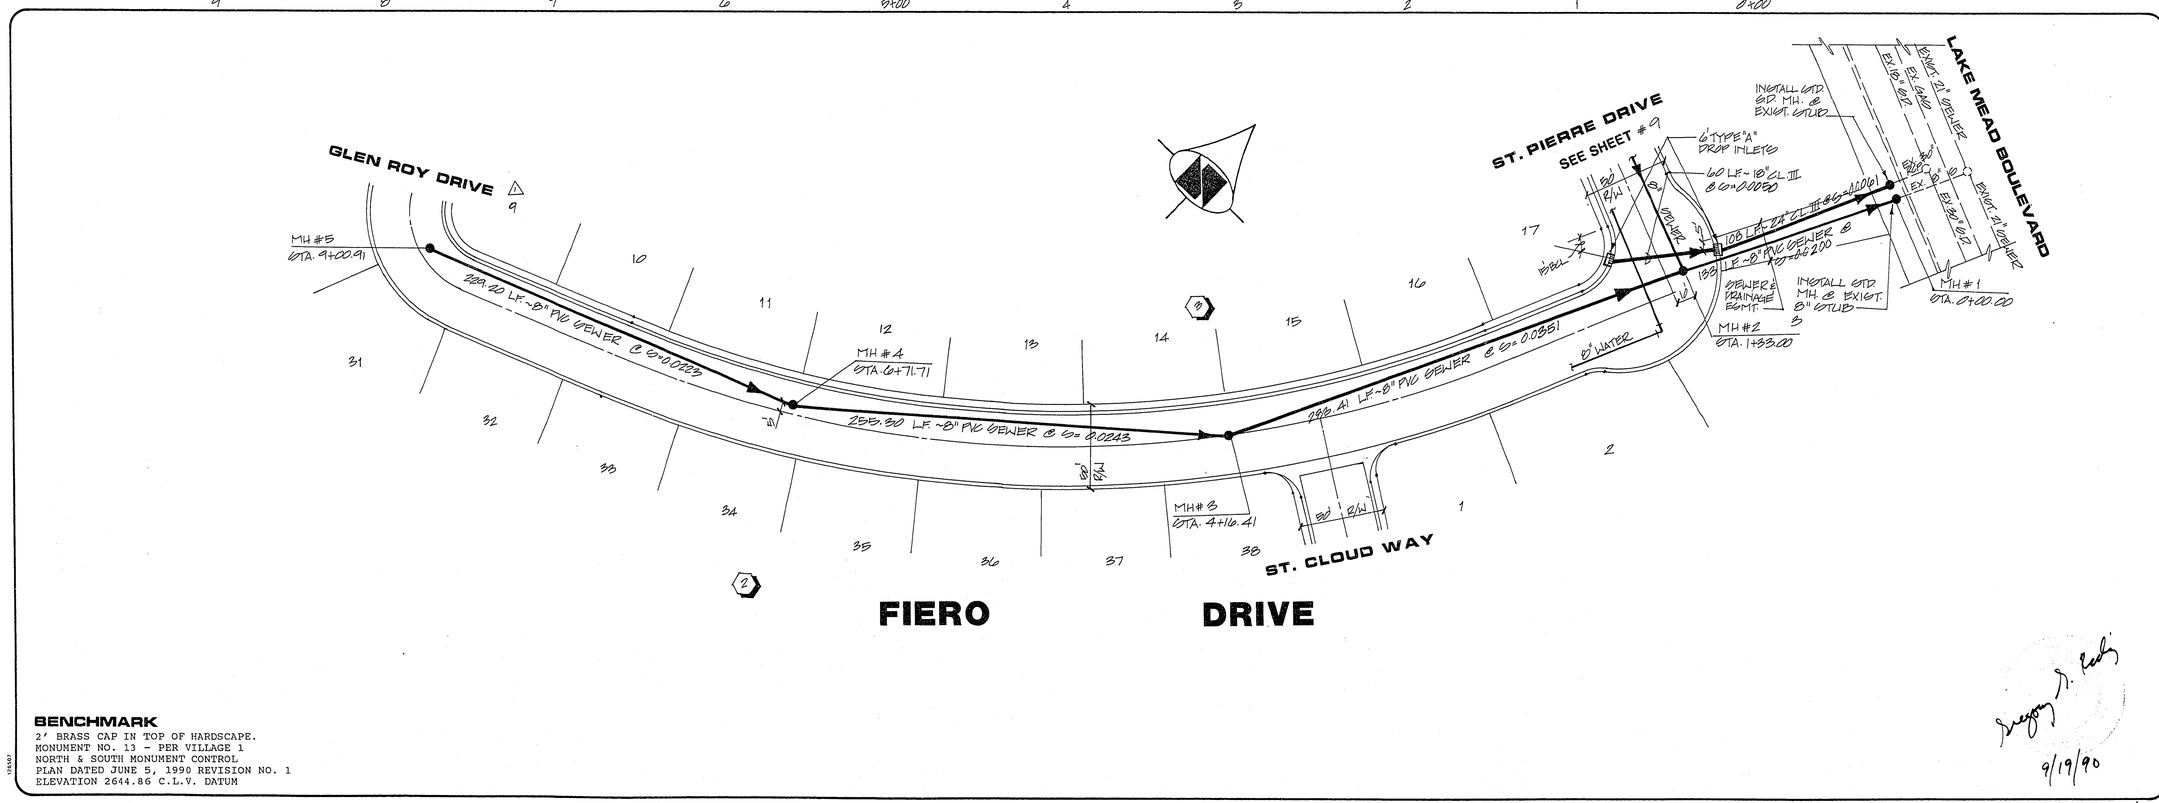

BENCHMARK

2' BRASS CAP IN TOP OF HARDSCAPE.
MONUMENT NO. 13 - PER VILLAGE 1
NORTH & SOUTH MONUMENT CONTROL
PLAN DATED JUNE 5, 1990 REVISION NO. 1
ELEVATION 2644.86 C.L.V. DATUM

APPD.	REV.	DATE	BY	REVISION
	1	9/19/91	WJR	CHANGE STREET NAME

R/S DEVELOPMENT
CITY OF LAS VEGAS

CONSULTING ENGINEERS — PLANNERS
2300 PASEO DEL PRADO BUILDING A SUITE 100
LAS VEGAS, NEVADA 89102 PHONE (702) 873-7550

vtn nevada

TITLE: SEWER PLAN & PROFILE
FIERO DRIVE

PROJECT: BELAIRE ESTATES UNIT 1

WO NO.	3967-1
BY	WJR
DATE	SEPT. 1990
SCALE	HORIZ. 1"=40' VERT. 1"=4'

SHEET 8 OF 10 SHEETS

9/19/90

10-13-26

307Y-4147-1