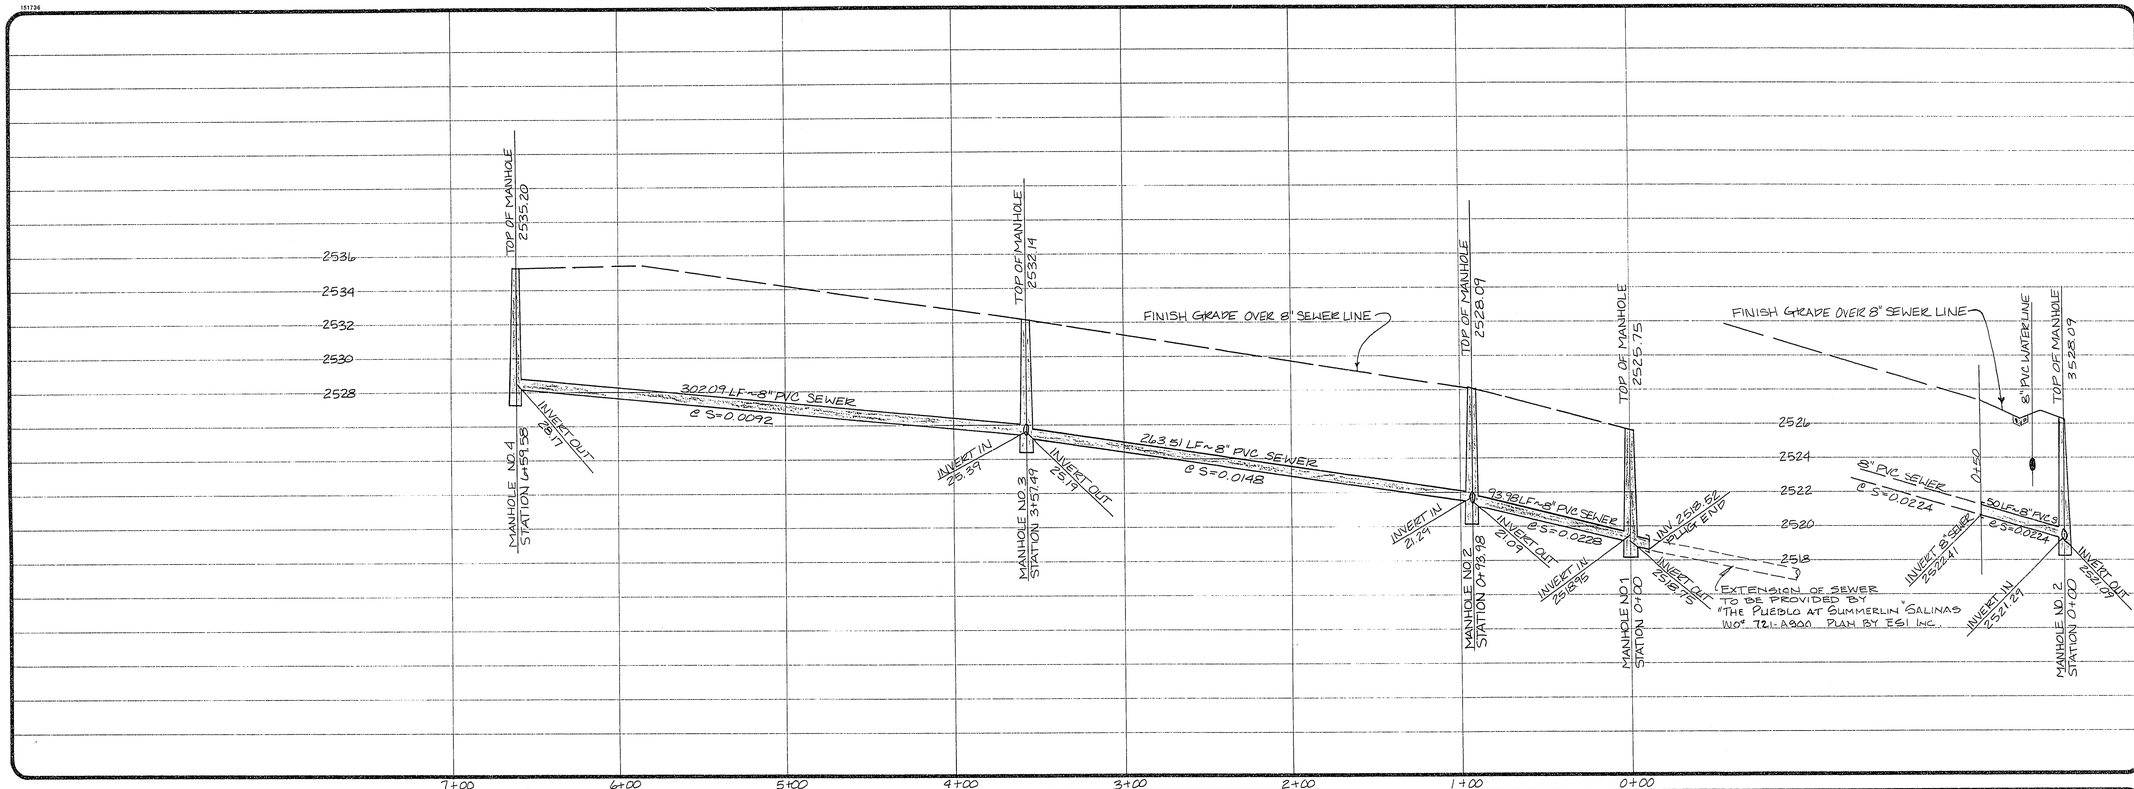

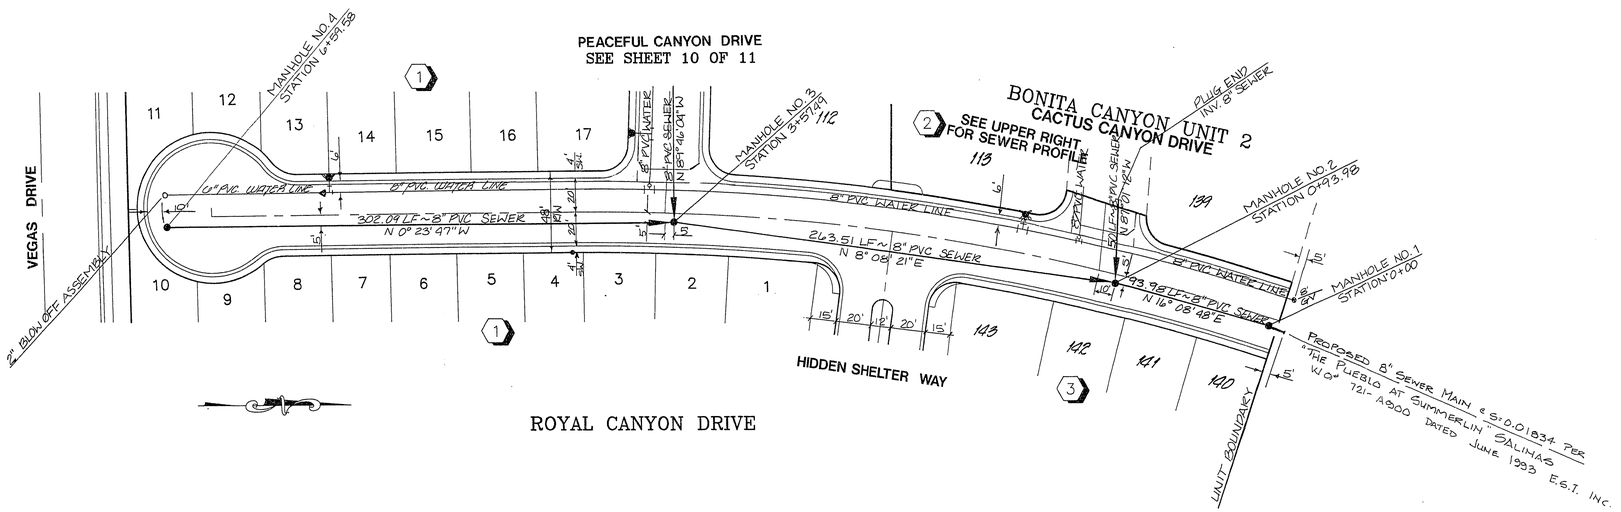

BENCHMARK

CITY OF LAS VEGAS BENCHMARK

CHISELED "X" IN TOP OF CURB, AT END OF CURB ON THE WEST SIDE OF DURANGO, APPROX. 250' SOUTH OF WESTCLIFF DR.

ELEVATION = 2610.16'

NOTE:

CONTRACTOR TO VERIFY HORIZONTAL AND VERTICAL ALIGNMENT OF EXISTING UTILITIES AND TO NOTIFY THE ENGINEER IMMEDIATELY OF ANY DISCREPANCIES PRIOR TO CONSTRUCTION.

2 working days Call before you Dig

1-800-227-2600

REV	DATE	BY	REVISIONS
1	6/16/93	CM	CHANGE STREET NAME FROM PEACEFUL CANYON TO ROYAL CANYON

PLASTER DEVELOPMENT CO.

CITY OF LAS VEGAS, NEVADA

6/16/93

CONSULTING ENGINEERS • PLANNERS • LAND SURVEYORS
2727 SOUTH RAINBOW BOULEVARD
LAS VEGAS, NEVADA 89102-5148 PHONE (702) 873-7550 FAX (702) 362-2597

TITLE: SEWER PLAN AND PROFILE ROYAL CANYON COURT

PROJECT: BONITA CANYON UNIT - 1

SEAL: REGISTERED PROFESSIONAL ENGINEER, KEVIN F. NEWMAN, CIVIL, Reg. No. 6012, STATE OF NEVADA — 4-6-93

WO NO.	4407-1
BY	KFN\EEB
DATE	3/19/93
SCALE	HORIZ. 1"= 40' VERT. 1"= 4'
SHEET	9 OF 11 SHEETS

10-30-31 3074-4267-1