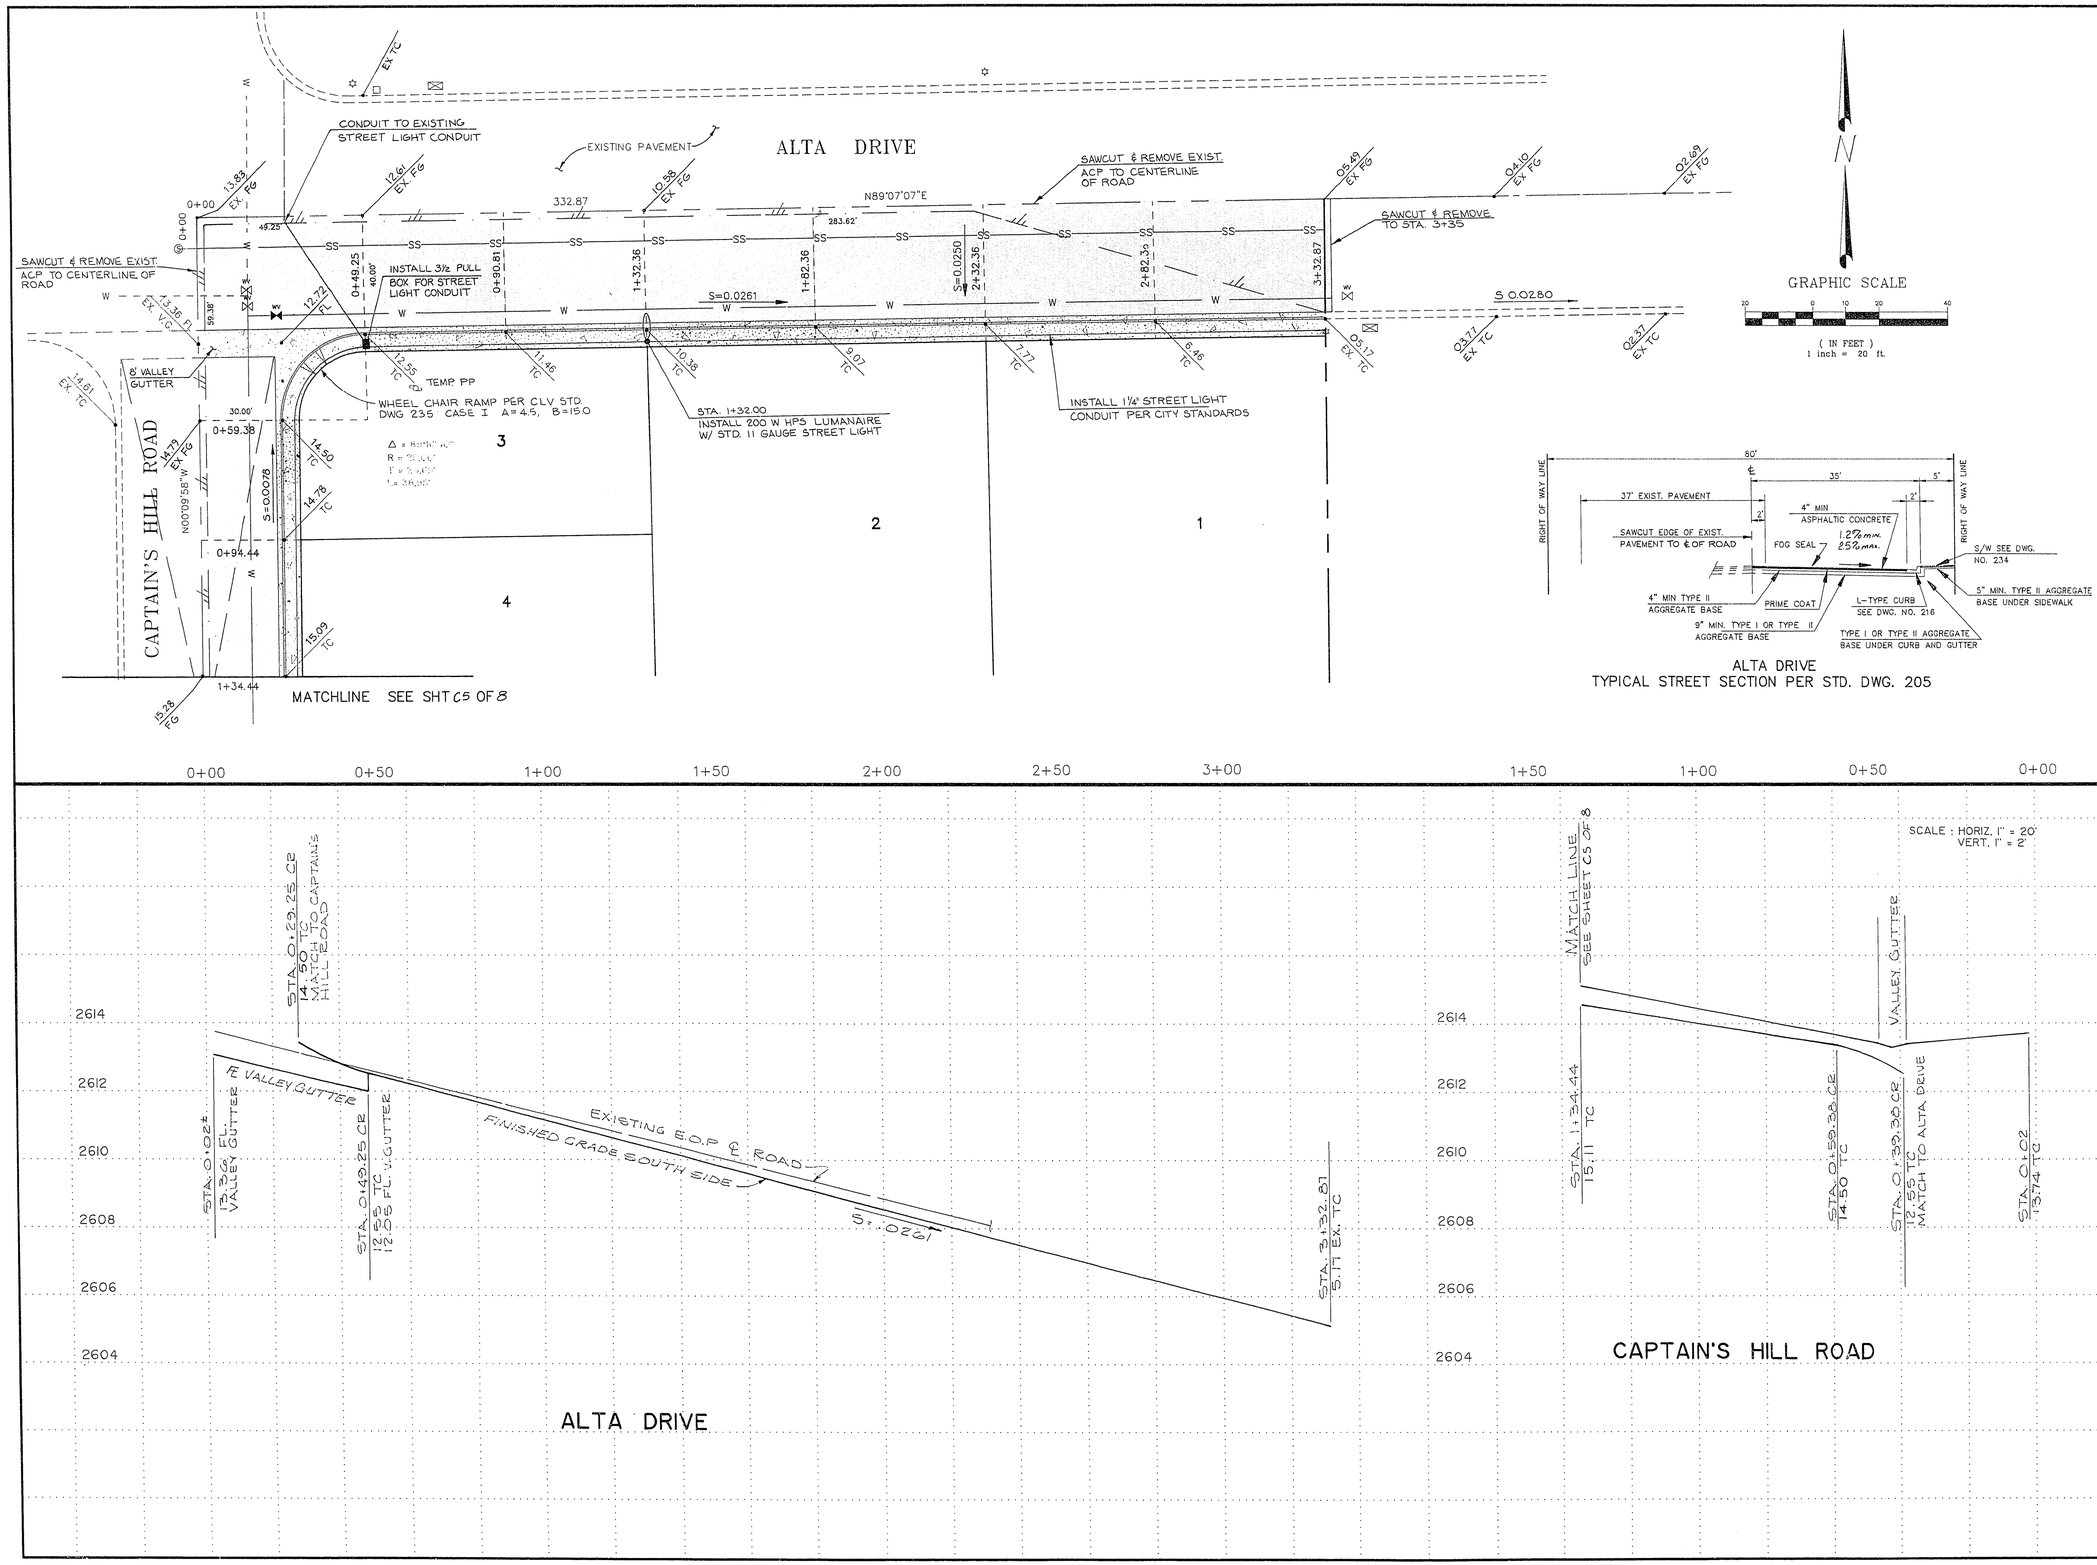

REV.	BY	DATE	DESCRIPTION	APPROV'D

SCALE AS NOTED
ACCT. NO. 30.22302
F.B. NO.
DESIGN E.C.L.
DRAWN M.J.P.
CHECKED
DATE 12-11-92

AVALON PHASE III
ALTA DRIVE
CAPTAIN'S HILL ROAD
STA. 0+00 TO STA. 1+34.44

CONSULTING ENGINEERS OF NEVADA, INC.
4290 S. MARYLAND PARKWAY
LAS VEGAS, NEVADA 89119
PHONE (702)737-3407
FAX (702)737-3394

ENGINEER'S SEAL
3-16-93

SHEET	DRWG. NO.
C4 OF 8	LV-155

10-28-97

107Y-4257-3