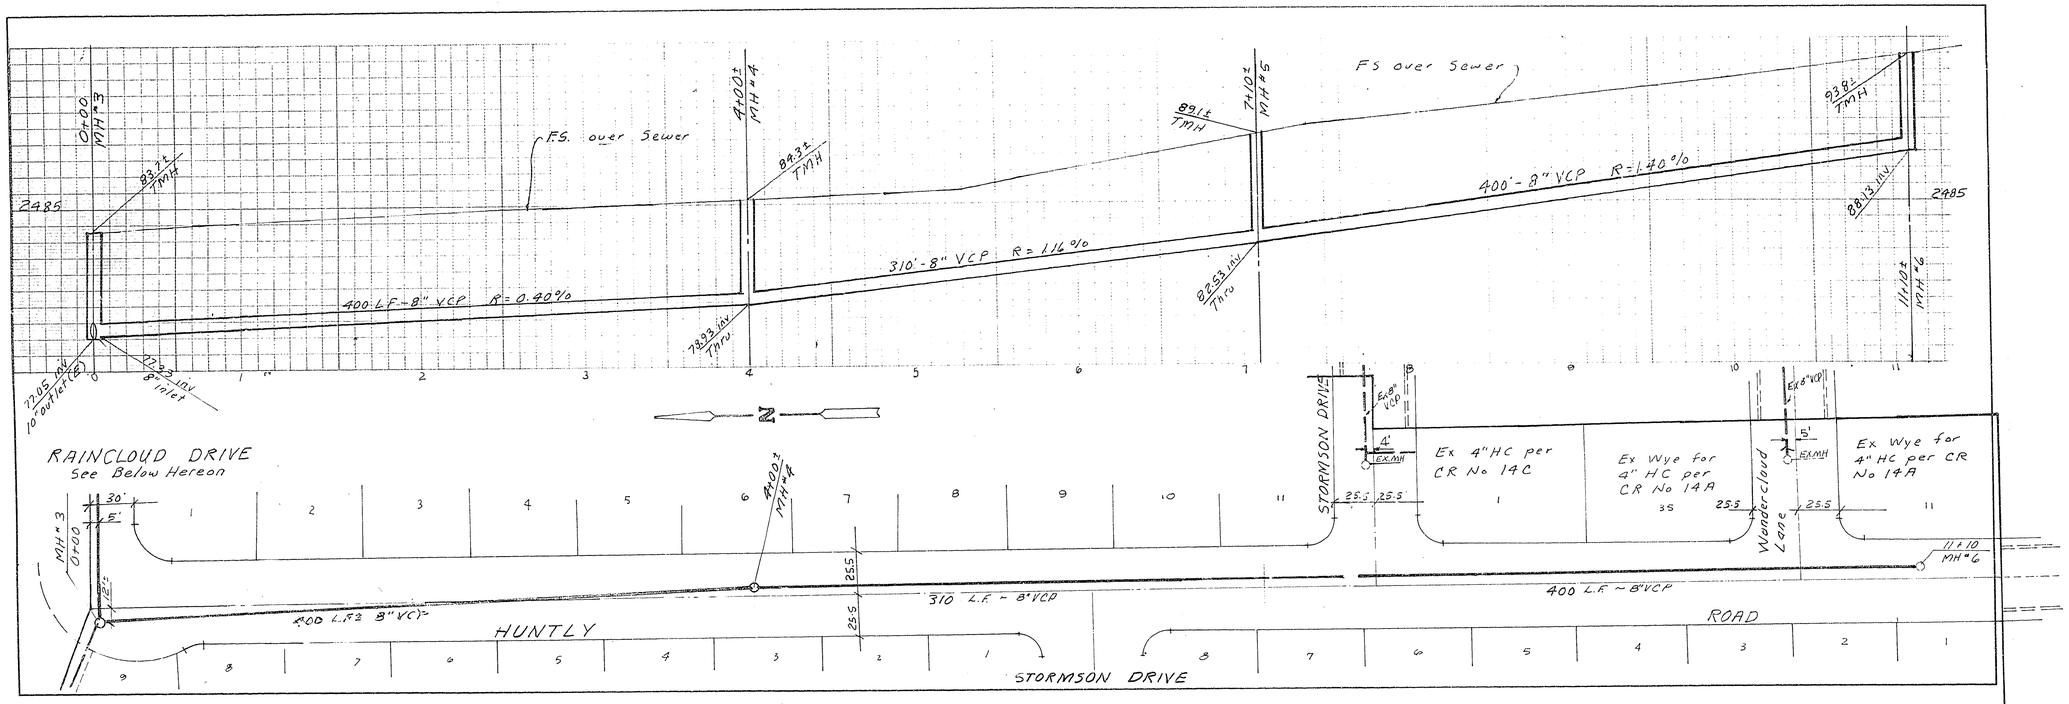

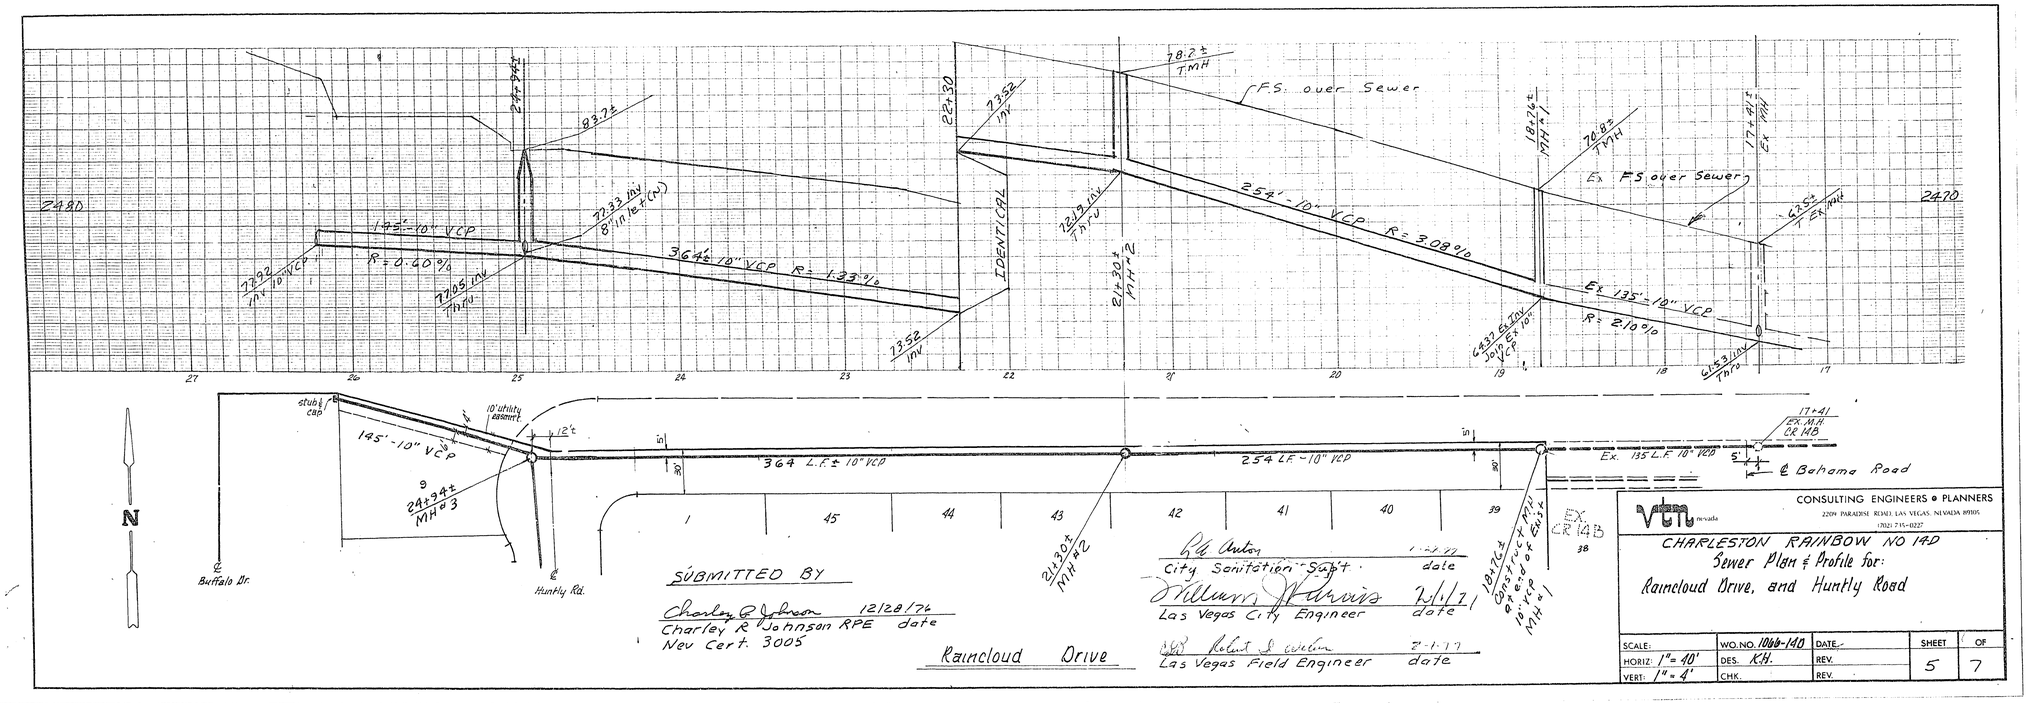

SUBMITTED BY

Charley R Johnson 12/28/76
Charley R Johnson RPE date
Nev Cert. 3005

Raincloud Drive

City Sanitation Supt. 1-4-77 date

Las Vegas City Engineer 1/4/77 date

Las Vegas Field Engineer 2-1-77 date

VTN nevada
CONSULTING ENGINEERS • PLANNERS
2209 PARADISE ROAD, LAS VEGAS, NEVADA 89105
(702) 735-0227

CHARLESTON RAINBOW NO 14D
Sewer Plan & Profile for:
Raincloud Drive, and Huntly Road

SCALE:	WO. NO. 1066-14D	DATE.-	SHEET	OF
HORIZ: 1" = 40'	DES. K.H.	REV.	5	7
VERT: 1" = 4'	CHK.	REV.		

DIETZGEN 135 IMPERIAL CLOTH

307y-1055-14D