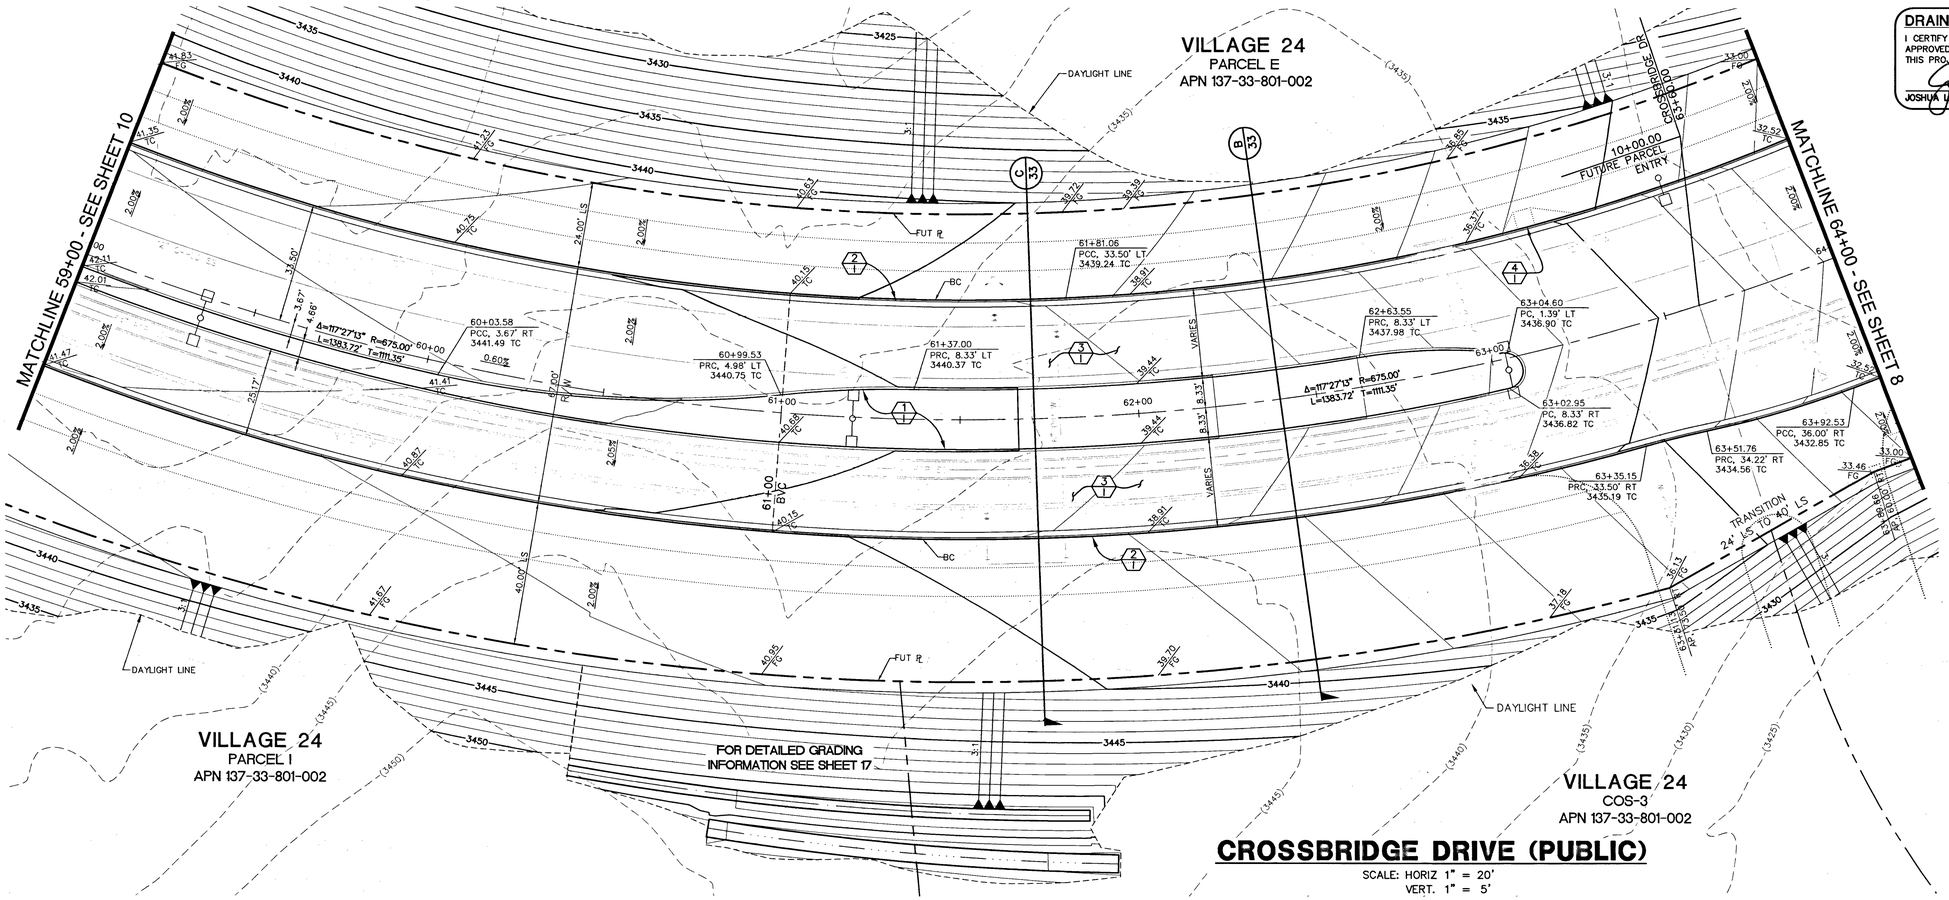

CROSSBRIDGE DRIVE (PUBLIC)

SCALE: HORIZ 1" = 20'
VERT. 1" = 5'

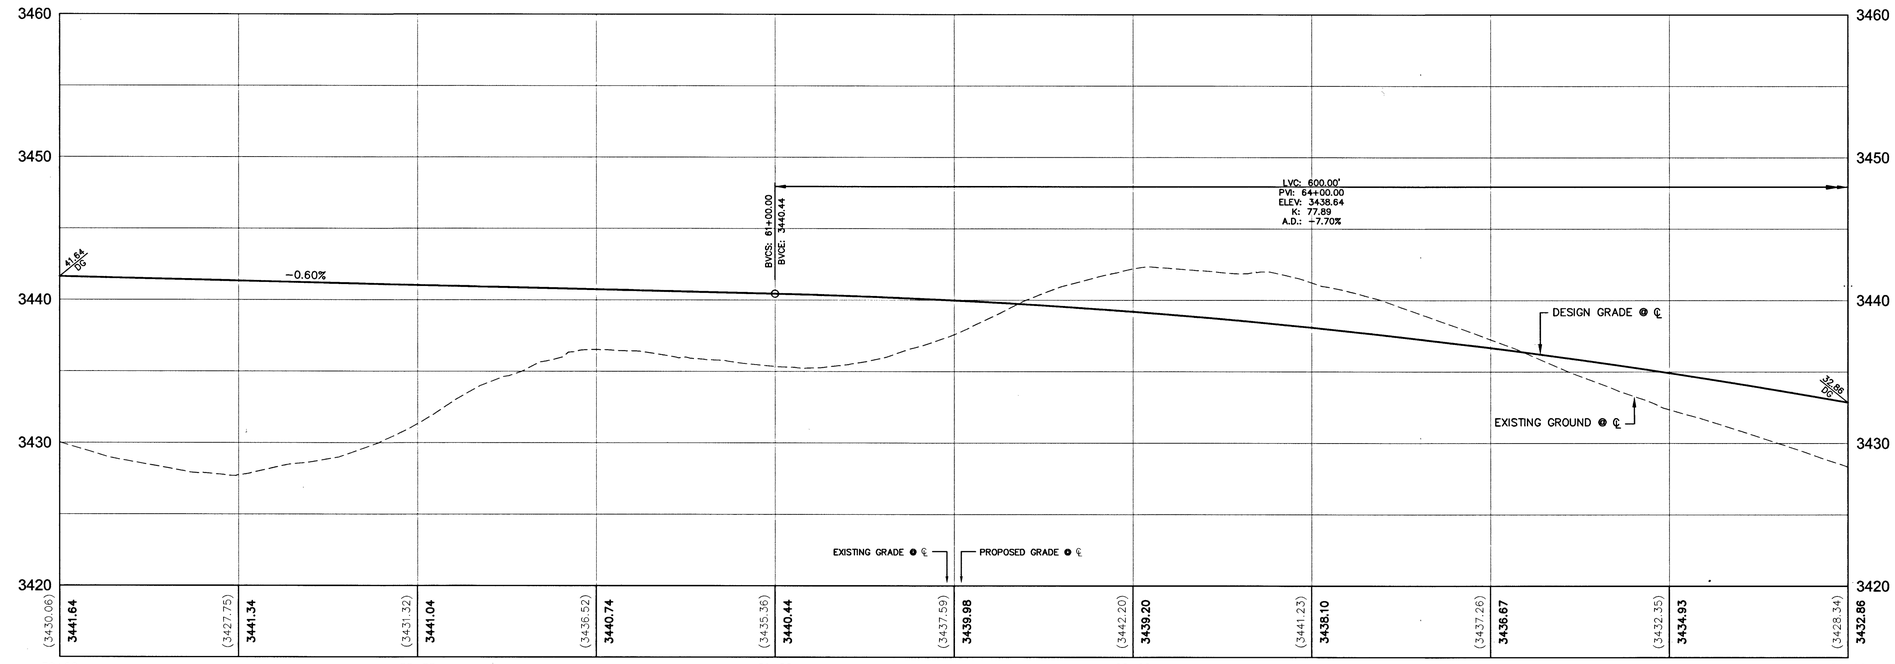

DRAINAGE CERTIFICATION

I CERTIFY THAT THE GRADING PLANS ARE IN CONFORMANCE WITH THE APPROVED DRAINAGE STUDY ON FILE AT THE CITY OF LAS VEGAS FOR THIS PROJECT.

JOSHUA L. JOHNSON P.E. 15789 — DATE 12/10/15

NORTH

SCALE 20 0 20 40 FEET

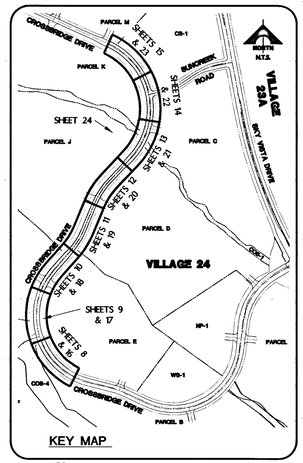

NOTE

THIS SET OF DRAWINGS IS BASED UPON NAVD 88 DATUM. PREVIOUS DRAWINGS MAY BE BASED ON OTHER DATUM. CARE SHOULD BE OBSERVED WHEN UTILIZING THIS SET OF DRAWINGS

BASIS OF BEARINGS

SOUTH 89°47'23" EAST, BEING THE BEARING OF THE NORTH LINE OF SECTION 33, TOWNSHIP 20 SOUTH, RANGE 59 EAST, M.D.M., CITY OF LAS VEGAS, CLARK COUNTY, NEVADA AS SHOWN IN FILE 118, PAGE 100 OF PARCEL MAPS ON FILE AT THE CLARK COUNTY, NEVADA RECORDER'S OFFICE.

BENCHMARK

BM #	DESCRIPTION	NAVD 88 DATUM	NAVD 88 DATUM
CLV BM No. D368	U.S.C. & G.S. DISC SET IN ROCK RIDGE 150' SOUTH OF CHARLESTON BLVD & WEST OF DETENTION BASIN.	3246.63 (FEET)	989.574 (METERS)

FAST Call before you UnderGround 1-702-432-5300 FREEWAY AND ARTERIAL SYSTEM OF TRANSPORTATION

Call before you Dig Avoid cutting underground utility lines in the county. Call 811 or 1-800-227-2600 AND CLARK COUNTY TRAFFIC OPERATIONS 1-702-455-6000

AVOID HITTING OVERHEAD POWER LINES IT'S COSTLY CALL BEFORE YOU DO OVERHEAD 1-702-227-2929

STATE OF NEVADA — JOSHUA L. JOHNSON — No. 15789 — PROFESSIONAL ENGINEER — DATE: 12/10/2015

REV	DATE	DESCRIPTION	DES	DRN	CHK	APP

PROJECT NO. 62024-222
DESIGN: GCW
DRAWN: GCW
CHECK: JJJ
PLOT DATE: 12-10-15
PLOT TIME: 08:50:23

G.C. WALLACE COMPANIES
ENGINEERS | PLANNERS | SURVEYORS
5555 S. RAINBOW BLVD - LAS VEGAS, NV 89146
T: 702.804.8000 F: 702.804.8299 GCWALLACE.COM
LAS VEGAS

F:\Projects\60\62024-222\DWG\Production\24CB2c09_PP2.dwg
Paul Brennard

THE HOWARD HUGHES COMPANY, LLC

VILLAGE 24 - CROSSBRIDGE DRIVE UNIT 2 IMPROVEMENT PLANS

CROSSBRIDGE DRIVE
ROADWAY PLAN AND PROFILE 2

SID NO. 812 PROJECT 9A, 9B AND 10A

DRAWING
H# 65505
10W 6535
9
9 OF 53 SHTS