


| CURVE TABLE | | | | |
|---|---|---|---|---|
| CURVE # | RADIUS | LENGTH | DELTA | TANGENT |
| C1 | 733.50' | 48.30' | S17°29'25"E | 24.16' |
| C2 | 30.00' | 45.08' | S58°39'05"E | 28.02' |
| C3 | 30.00' | 45.08' | N35°15'14"E | 28.02' |
| C4 | 733.50' | 53.99' | N05°41'05"W | 27.01' |

| LINE TABLE | | |
|---|---|---|
| LINE # | LENGTH | DIRECTION |
| L1 | 56.08' | N28°32'51"W |
| L2 | 25.38' | N58°39'05"W |
| L3 | 5.00' | N11°41'55"W |
| L4 | 5.00' | S11°41'55"E |
| L5 | 34.13' | S35°15'14"W |
| L6 | 54.39' | S00°24'50"E |

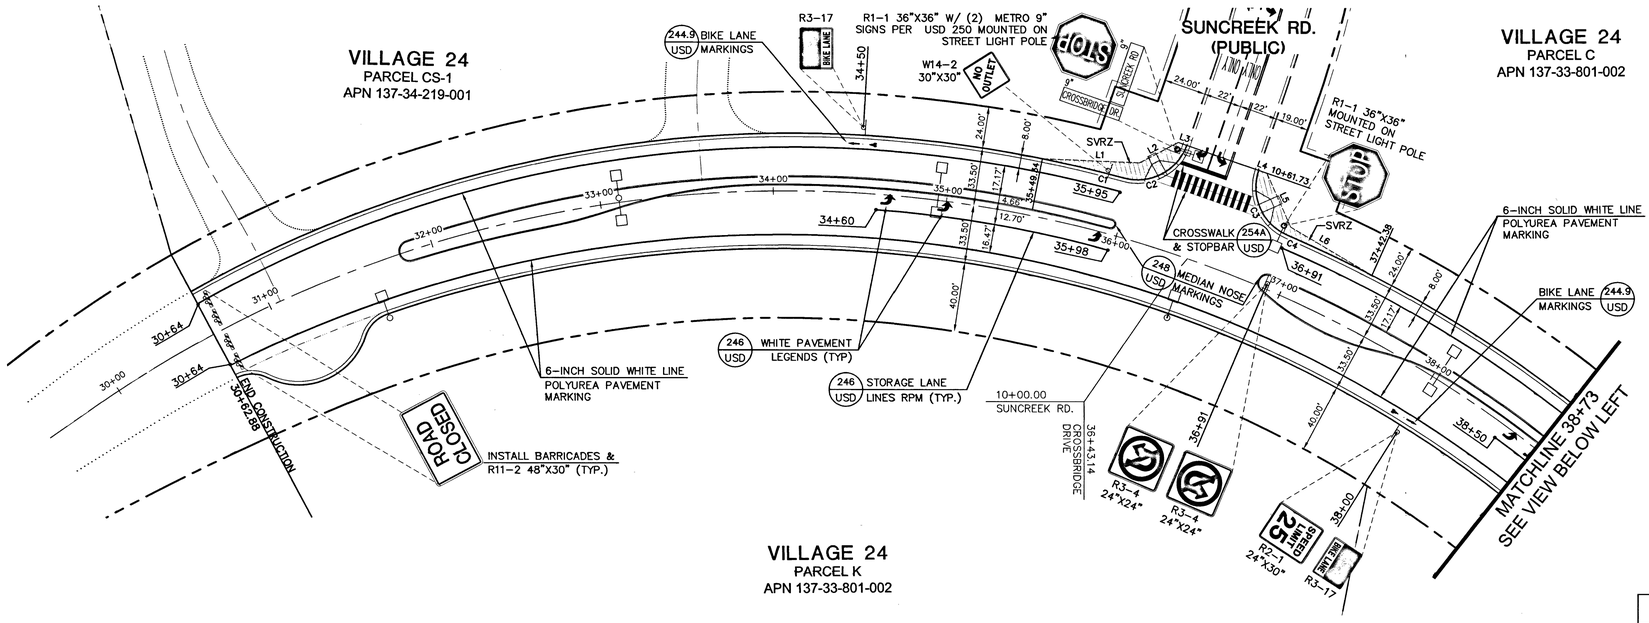


# CROSSBRIDGE DRIVE (PUBLIC)

SCALE: 1"=40'

## NOTES

PRIOR TO INITIATING THE INSTALLATION OF ANY STRIPING, REFER TO THE CITY OF LAS VEGAS TRAFFIC NOTES AND STRIPING GENERAL NOTES.

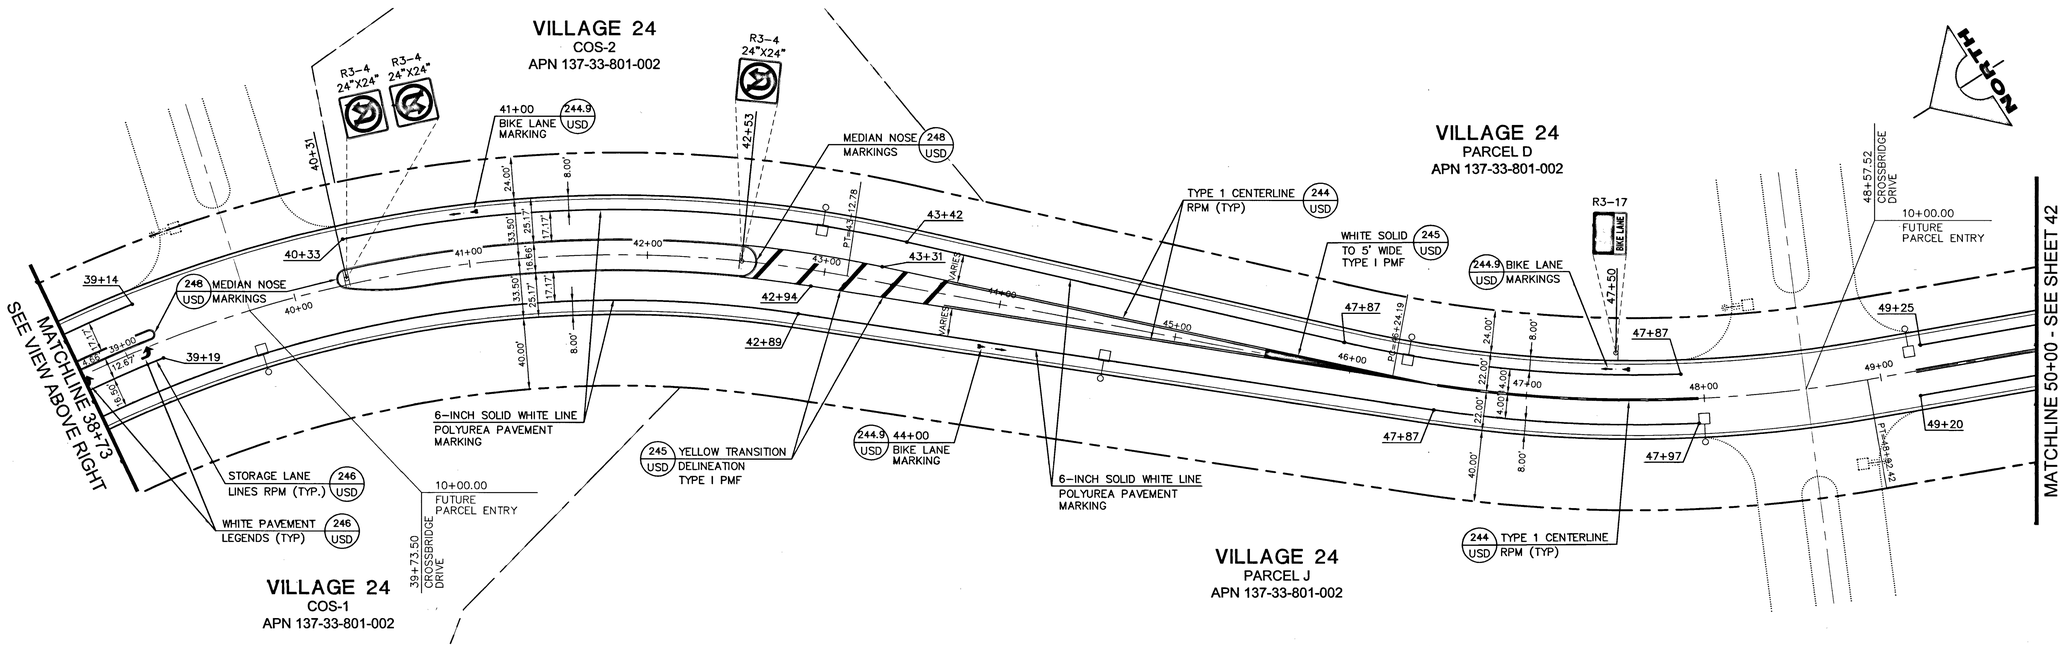SEE SHEET 42 FOR TYPICAL SIGN INSTALLATION DETAIL & STRIPING GENERAL NOTES.

SEE SHEET 43 FOR SIGHT VISIBILITY ZONE LINE & CURVE TABLES.

SEE SHEET 3 FOR CITY OF LAS VEGAS TRAFFIC NOTES

FAST Call before you UnderGround 1-702-432-5300 FREEWAY AND ARTERIAL SYSTEM OF TRANSPORTATION

Call before you Dig Avoid cutting underground utility lines. It's costly. Call 811 or 1-800-227-2600 AND CLARK COUNTY TRAFFIC OPERATIONS 1-702-455-6000

AVOID HITTING OVERHEAD POWER LINES. IT'S COSTLY. CALL BEFORE YOU DO OVERHEAD 1-702-227-2929

ENGINEER — STATE OF NEVADA — JOSHUA W. JOHNSON — No. 15789 — PROFESSIONAL — DATE: 12/29/2015

| REV | DATE | DESCRIPTION | DATE | AGEN APP | DATE | GCW APP |
|---|---|---|---|---|---|---|
| | | | | | | |

PROJECT NO. 62024-222
DESIGN: GCW
DRAWN: GCW
CHECK: EJJ
PLOT DATE: 12-29-15
PLOT TIME: 13:32:49


G.C. WALLACE COMPANIES
ENGINEERS | PLANNERS | SURVEYORS
1555 S. RAINBOW BLVD · LAS VEGAS, NV 89146
T: 702.804.2000 · F: 702.804.2299 · GCWALLACE.COM
LAS VEGAS


F:\Projects\600\62024-222\DWG\Production\24CB2643_TR2.dwg
Paul Brainard

THE HOWARD HUGHES COMPANY, LLC

VILLAGE 24 - CROSSBRIDGE DRIVE UNIT 2 IMPROVEMENT PLANS

CROSSBRIDGE DRIVE STRIPING AND SIGNAGE PLAN 2

SID NO. 812 PROJECT 9A, 9B AND 10A

H#623 03
1076535

DRAWING 43
43 OF 53 SHTS

24CB2643.dwg 07/2023 jpv