N

0 40
1" = 40'

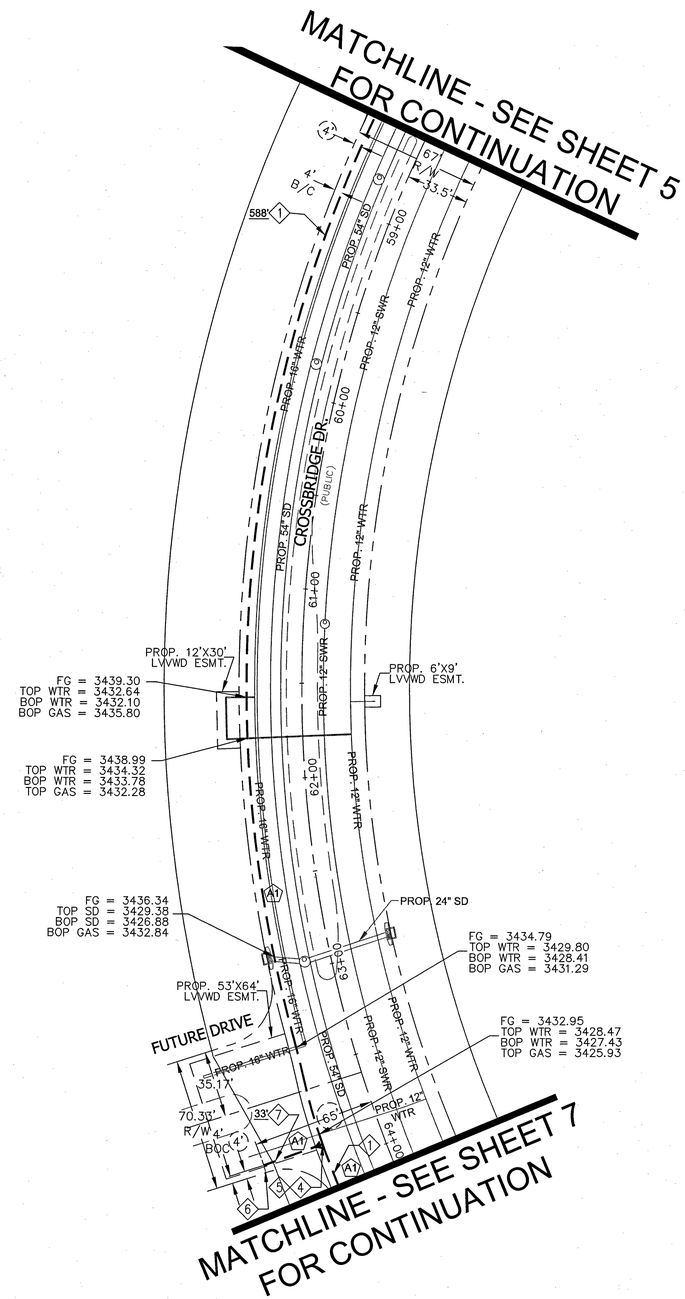

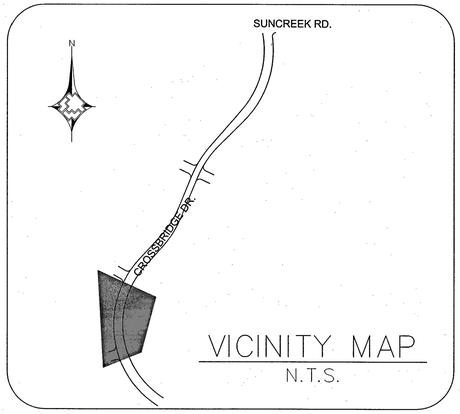

VICINITY MAP
N.T.S.

LEGEND:

- EXISTING GAS LINE
- GAS LINE TO BE ABANDONED
- EXISTING GAS SERVICE
- PROPOSED MAIN GAS LINE (NEW)
- PROPOSED SERVICE LATERAL (NEW)
- PROPOSED SERVICE LINE (NEW)
- RIGHT OF WAY LINE
- STREET CENTERLINE
- PROPERTY LINE
- BACK OF CURB
- MATCHLINE
- EASEMENT
- EXISTING ANODELESS RISER
- EXISTING ANODE RISER
- EXISTING GAS LIGHT
- EXISTING GAS VALVE
- SAWCUT & PATCH

RTC NOTES:

PAVEMENT REPAIR SHALL CONFORM TO RTC STANDARD(S):

A1 503

811 Know what's **below.** **Call** before you dig.

NO.	DESCRIPTION	BY	DATE	APPVD.
1.				
2.				
3.				
4.				

REVISIONS

SOUTHWEST GAS CORPORATION

TAX CODES	UNIT NO.	UNIT TYPE	INSTL. (PROPOSED)	RETIRED (PROPOSED)	INSTL. (COMPLETED)	RETIRED (COMPLETED)

PROPERTY UNITS

SEE SHEET 2

AS-BUILT DRAWING-PRESSURE TEST DATA

PIPE DIA. ____
PIPE LENGTH ____
PIPE TYPE ____
MIN. DURATION ____

TEST MEDIUM: ☐ AIR ☐ NITROGEN ☐ WATER ☐ SOAP
TEST METHOD: ☐ GAUGE ☐ CHART
GAUGE/PRESS REC SN#
START ____ END ____

TEST PRES. (PSIG)
TIME
DATE
PERFORMED BY

SEE SHEET 2

VISUAL INSPECTION CERTIFICATION

I HAVE VISUALLY INSPECTED ALL HEATED FUSIONS, SOLVENT CEMENT, MECHANICAL JOINTS, AND WELDS THAT I HAVE PERFORMED

NAME ____ DATE ____

SEE SHEET 2

AS-BUILTS ACCEPTED BY ____ DATE ____
POSTED BY ____ DATE ____
POSTING QC'D BY ____ DATE ____

CONSTRUCTION

INSPECTOR ____
FOREMAN ____
REVIEWED BY ____

SEE SHEET 2

PERMIT INFORMATION
CITY OF LAS VEGAS

TAX CODE
02-0200

ISOLATION AREA	W.R. NO.
ISO_21 DIST_323	3131360

LOCATION	ATLAS #/TILE #
T20S R59E SEC 33 M.D.M.	x561y514 x561y512

ENGINEER/TECH: PAMELA KENNEDY		PHONE: 702-365-2364
ACCOUNT REP: SHANTE ANDERSON		PHONE: 702-528-8596
PROJECT CONTACT: CHRIS ANDERSON		PHONE:
SHEET NO: 6 OF 7	SCALE: 1" = 40'	DATE: 6/6/16
DWN. BY: ZONE ENG	CHKD. BY:	APPVD. BY:

TITLE

SUMMERLIN VILLAGE 24
CROSSBRIDGE UNIT 2

107V6535 H#62303