GRAPHIC SCALE

(IN FEET)
1 inch = 40 ft.

BASIS OF BEARING

NORTH 39°40'38" WEST BEING THE BEARING OF THE LINE FROM POINT 825 TO POINT No. 808 AS SHOWN BY THAT CERTAIN RECORD OF THE SURVEY ON FILE IN THE OFFICE OF THE CLARK COUNTY RECORDER, CLARK COUNTY, NEVADA IN FILE 88, PAGE 53. SAID BEARING BEING BASED ON THE NORTH AMERICAN DATUM OF 1983 (NAD '83), NEVADA STATE PLANE EAST ZONE(2701)

BENCHMARK

NAVD 88– CLV BENCH 1LV003W4
CLV PIN & PLATE IN TOP OF ELEC. BASE SOUTH SIDE OF CRAIG RD., 250' +/– EAST OF BUFFALO DR.
ELEVATION 714.730 METERS, 2344.91 FEET

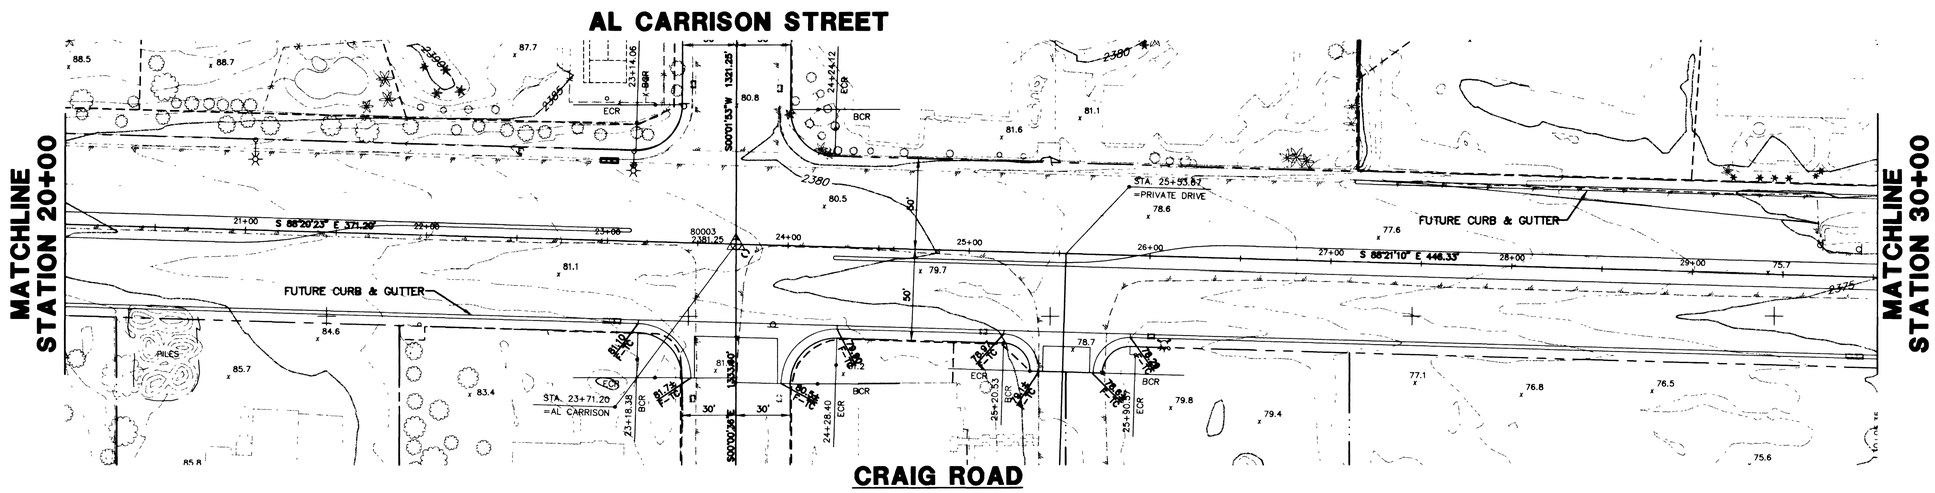

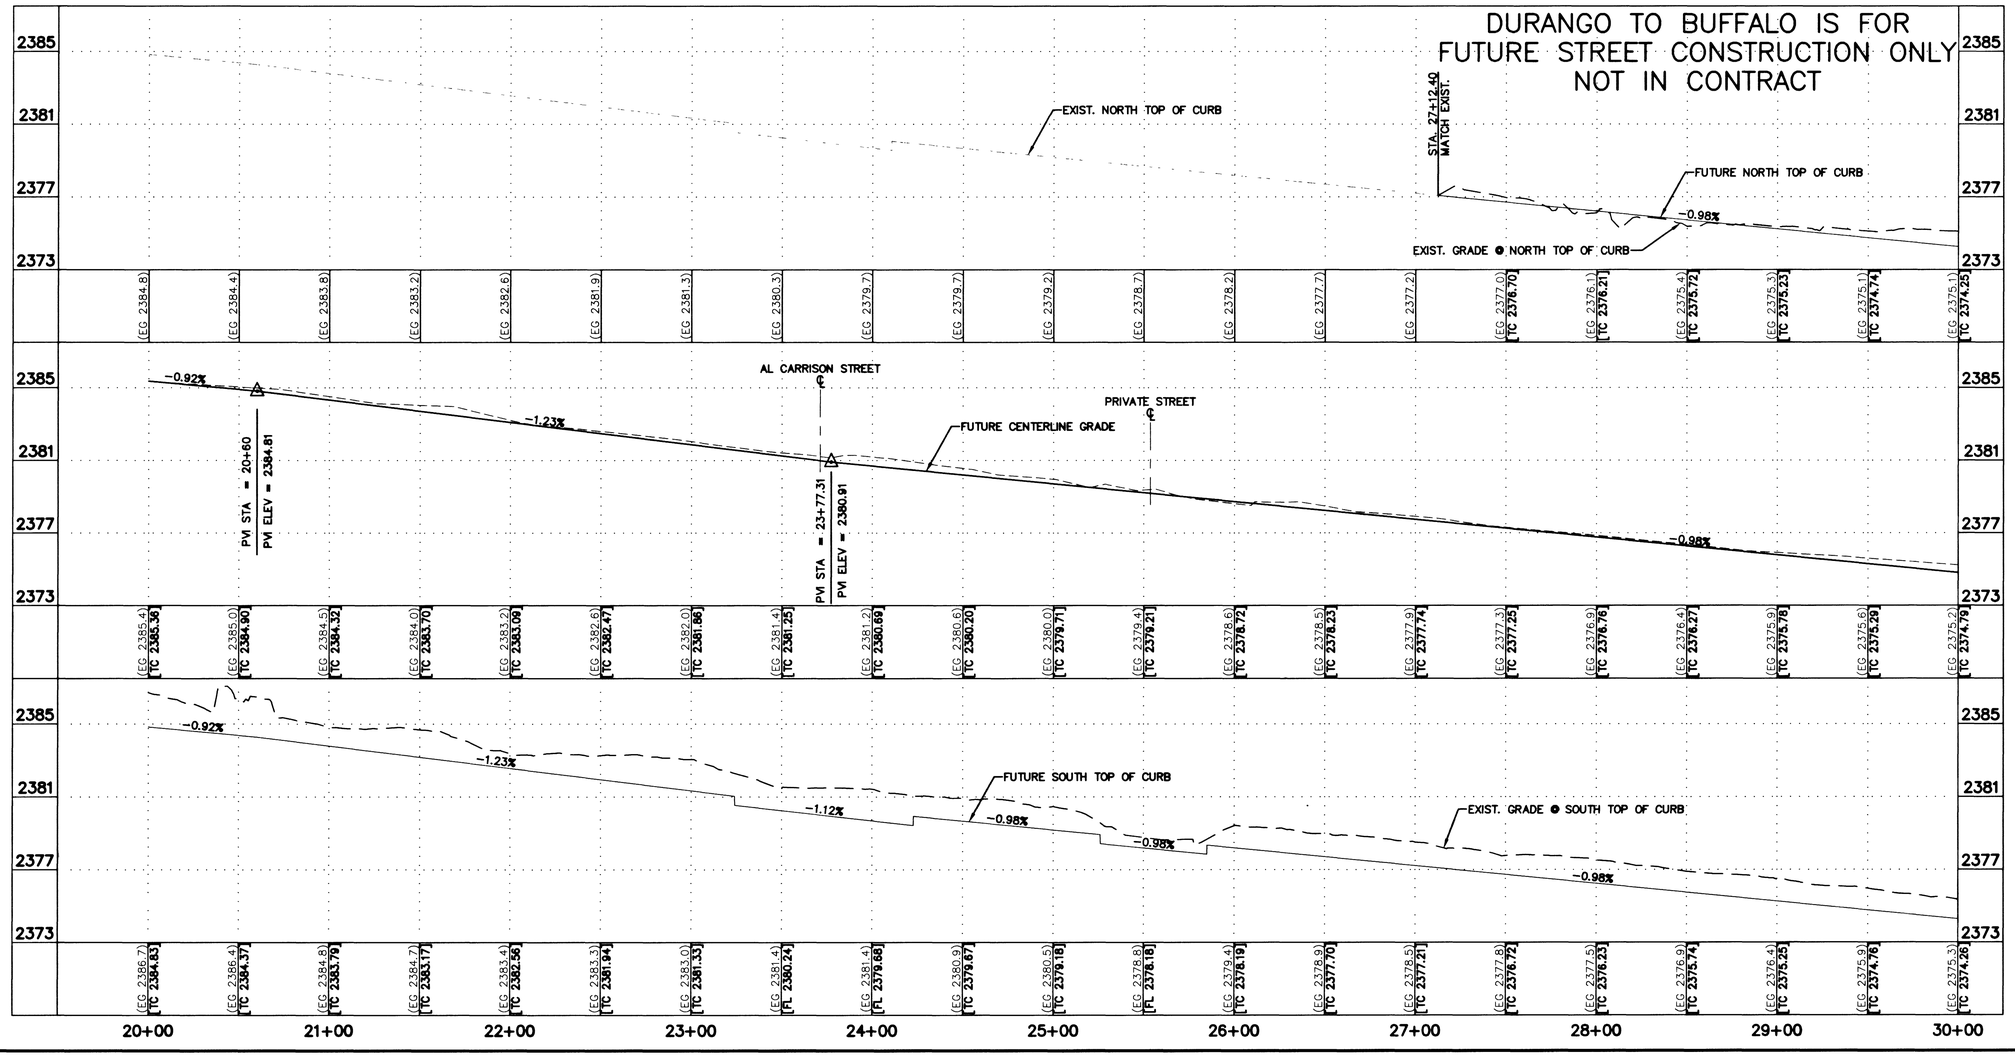

Call before you Overhead
1-702-593-6111
NEVADA POWER CO/NORTHERN B
SAFETY SERVICES DEPARTMENT

Avoid cutting underground utility lines. It's costly.
Call before you Dig.
1-800-227-2600
UNDERGROUND SERVICE ALERT (USA)

REV.	DATE	BY	REVISION

CITY OF LAS VEGAS
731 SOUTH FOURTH STREET
LAS VEGAS, NEVADA 89101

URS Grolner
2785 EAST DESERT INN ROAD
LAS VEGAS, NEVADA 89121
(702)-796-7775 FAX (702)-796-1803

SHEET: **CRAIG ROAD PLAN AND PROFILE STA. 20+00 TO STA. 30+00**

TITLE: **CRAIG ROAD IMPROVEMENTS BID NO. 00.1730.23**

DRAWN BY: DMS/MRA 7/20/98
DESIGNED BY: DMS/MRA 7/20/98
CHECKED BY: DM 7/20/98
PROJECT NO: 44300
SCALE: 1"=40' HOR. 1"=4' VERT.

REGISTERED PROFESSIONAL ENGINEER STATE OF NEVADA
DOYLE MECHAM
CIVIL
No. 7401

SHEET **S-2**
11 OF 55 SHEETS

DRAWING NO. **107-V3048**

26340