Avoid cutting underground utility lines. It's costly.
Call before you Dig
1-800-227-2600
Nevada Power Environment and Safety Services Department

Avoid cutting underground utility lines. It's costly.
Call before you Overhead
1-702-593-6111
Nevada Power Environment and Safety Services Department

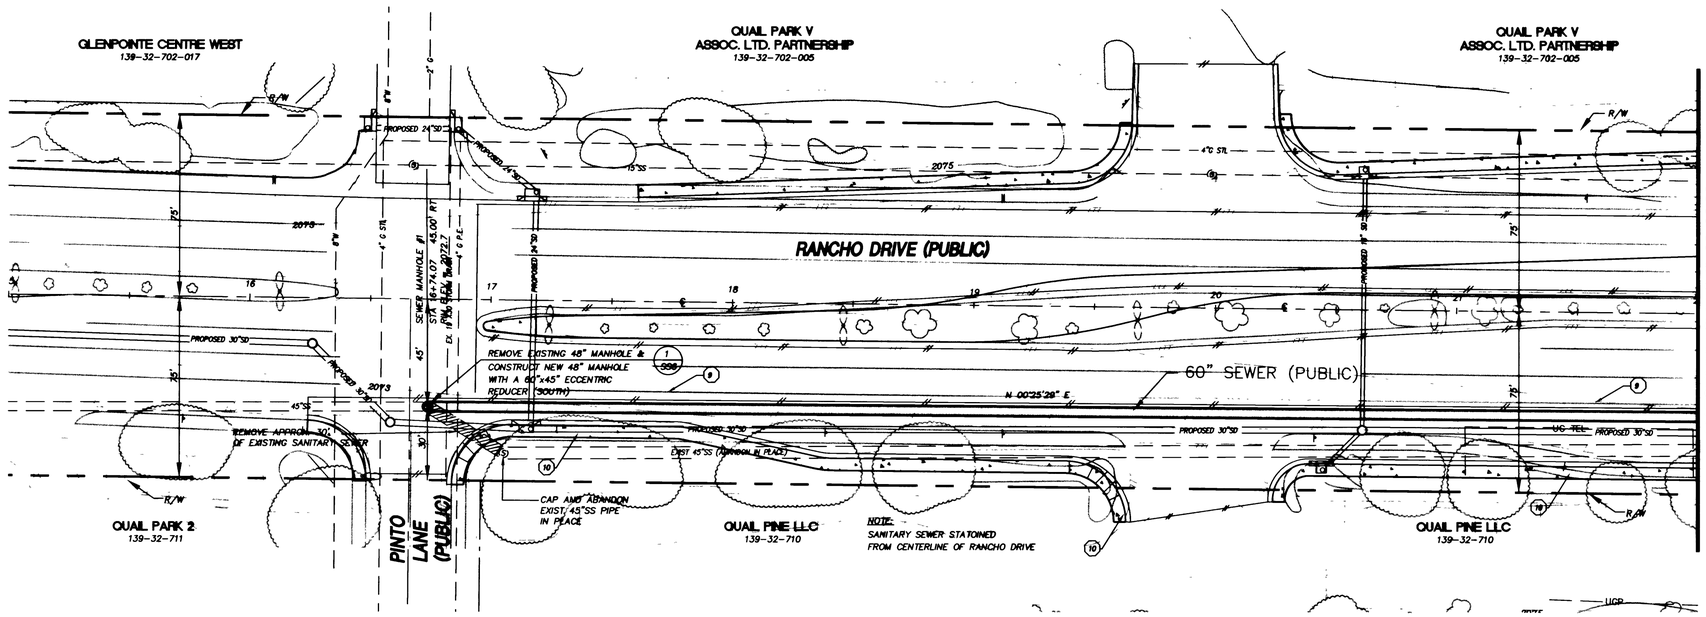

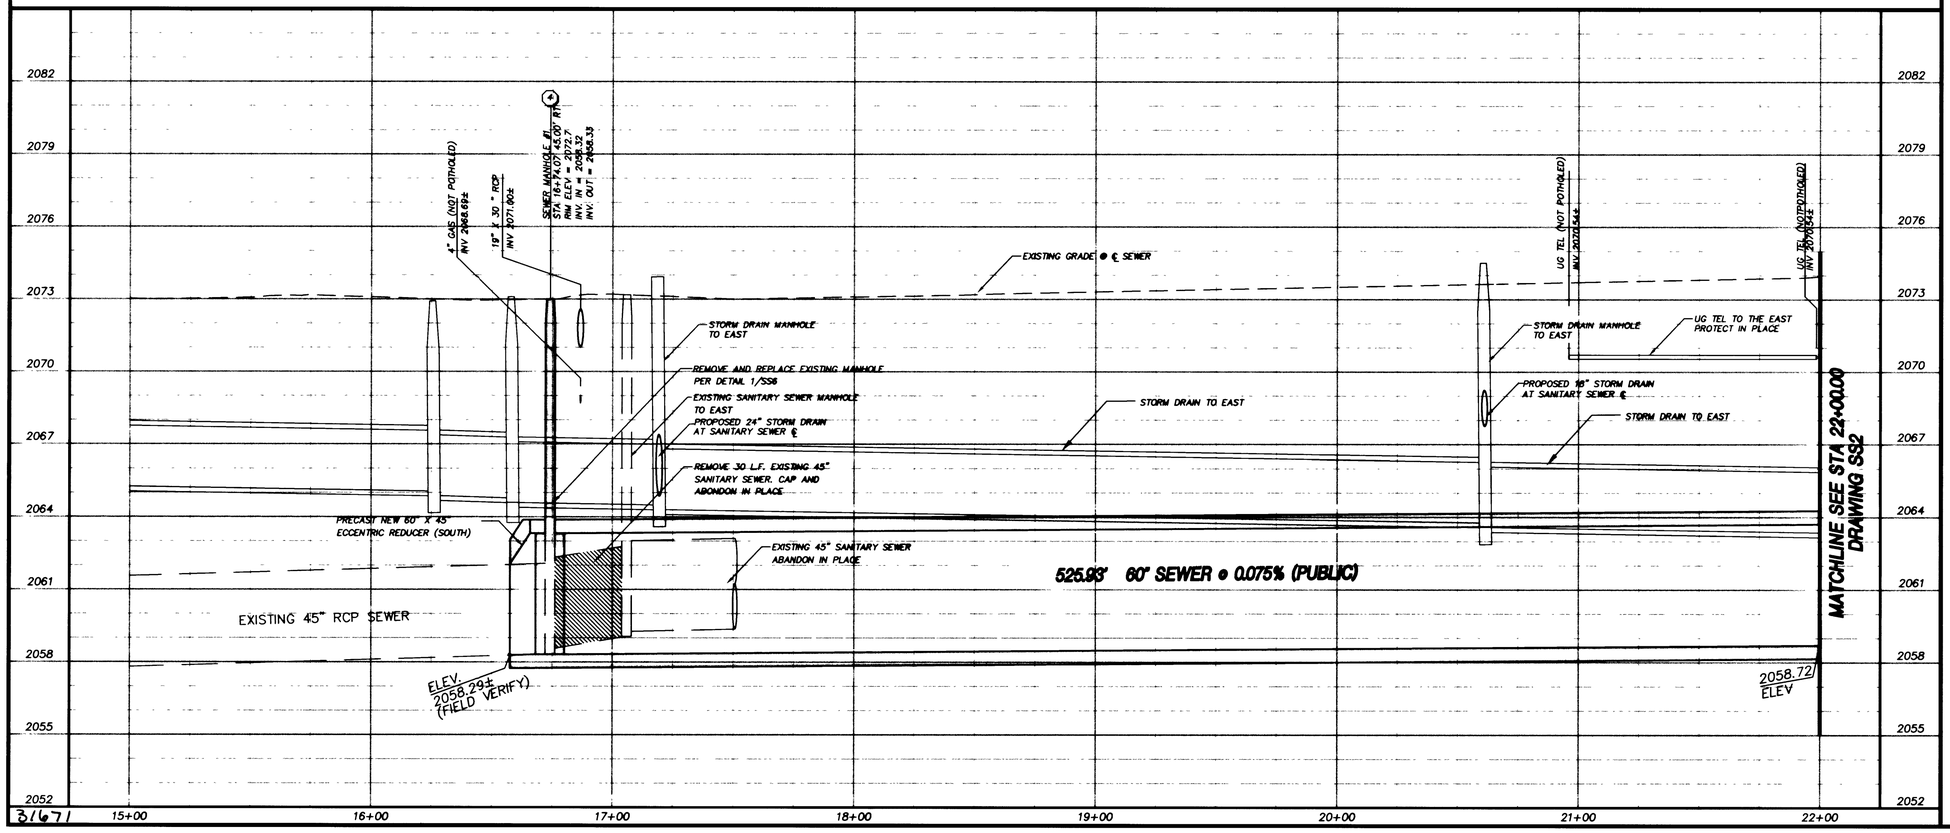

3167

SHEET INDEX

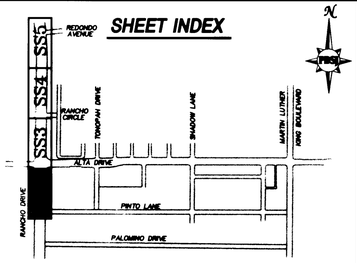

GRAPHIC SCALE

30 0 15 30 60 120
(IN FEET)

HORIZ 1 inch = 30 ft.
VERTICAL 1 inch = 3 ft.

BASIS OF BEARING

N89°28'51", BEING CENTERLINE OF ALTA DRIVE PER BOOK 10, PAGE 57, REC. FEB. 2, 1965

BENCHMARK

CLV BENCHMARK BM 1LV0132SE6, CLV DATUM (2071.68') RIVET AND PLATE IN TOP OF CURB, NW RETURN PALOMINO LANE AND RANCHO DRIVE.

CAUTION
EXISTING UTILITIES ARE LOCATED ON THE PLANS FROM A SEARCH OF AVAILABLE RECORDS. CONTRACTOR TO VERIFY LOCATIONS AND DEPTHS PRIOR TO CONSTRUCTION.

KEY NOTES

1. NOT USED
2. PROTECT AND SUPPORT IN PLACE EXISTING POWER POLE AS NECESSARY TO FACILITATE CONSTRUCTION (TYPICAL)
3. REMOVE AND REPLACE EXISTING CONCRETE CURB GUTTER AND SIDEWALK AS REQUIRED
4. INSTALL MANHOLE PER DETAIL 1, DWG SS6
5. SEE SHEET T2 FOR LOCATION OF TRAFFIC LIGHTING CONDUIT.
6. NEW TRAFFIC LIGHT LOCATION SEE DWG T2
7. EXISTING TRAFFIC LIGHT LOCATION SEE DWG T2
8. TRAFFIC ISLAND REMOVAL AND REPLACEMENT SEE "C" DWGS
9. CUT EXISTING ASPHALT PAVEMENT SEE DWG C6, C7, AND C9
10. NEW SIDEWALK, CURB AND GUTTER SEE DWG C6 AND C9

REVISIONS

NO.	DATE	DESCRIPTION	APPROVED

US 95/RANCHO SEWER PHASE 1A
DESIGNED BY: J. LUSTIG
DRAWN BY: J. LUSTIG
CHECKED BY: L. ATWELL
DATE: DECEMBER 06, 2000
JOB NO. 57755

501 N. Green Valley Pkwy.
Suite 200
Henderson, Nevada 89014
Phone: (702) 263-7225
Fax: (702) 263-7200

PBS
ENGINEERING · PLANNING · SURVEYING · CONSTRUCTION SERVICES

PROFESSIONAL ENGINEER-STATE OF NEVADA
LOUIS ATWELL
CIVIL
No. 12112
4/15/01

Department of Public Works

US 95/RANCHO SEWER PHASE IA
PLAN AND PROFILE
STA 16+74.07 TO STA 22+00.00

CITY OF LAS VEGAS NEVADA

DRAWING No. SS2 43/56
PLAN # 107-V3126