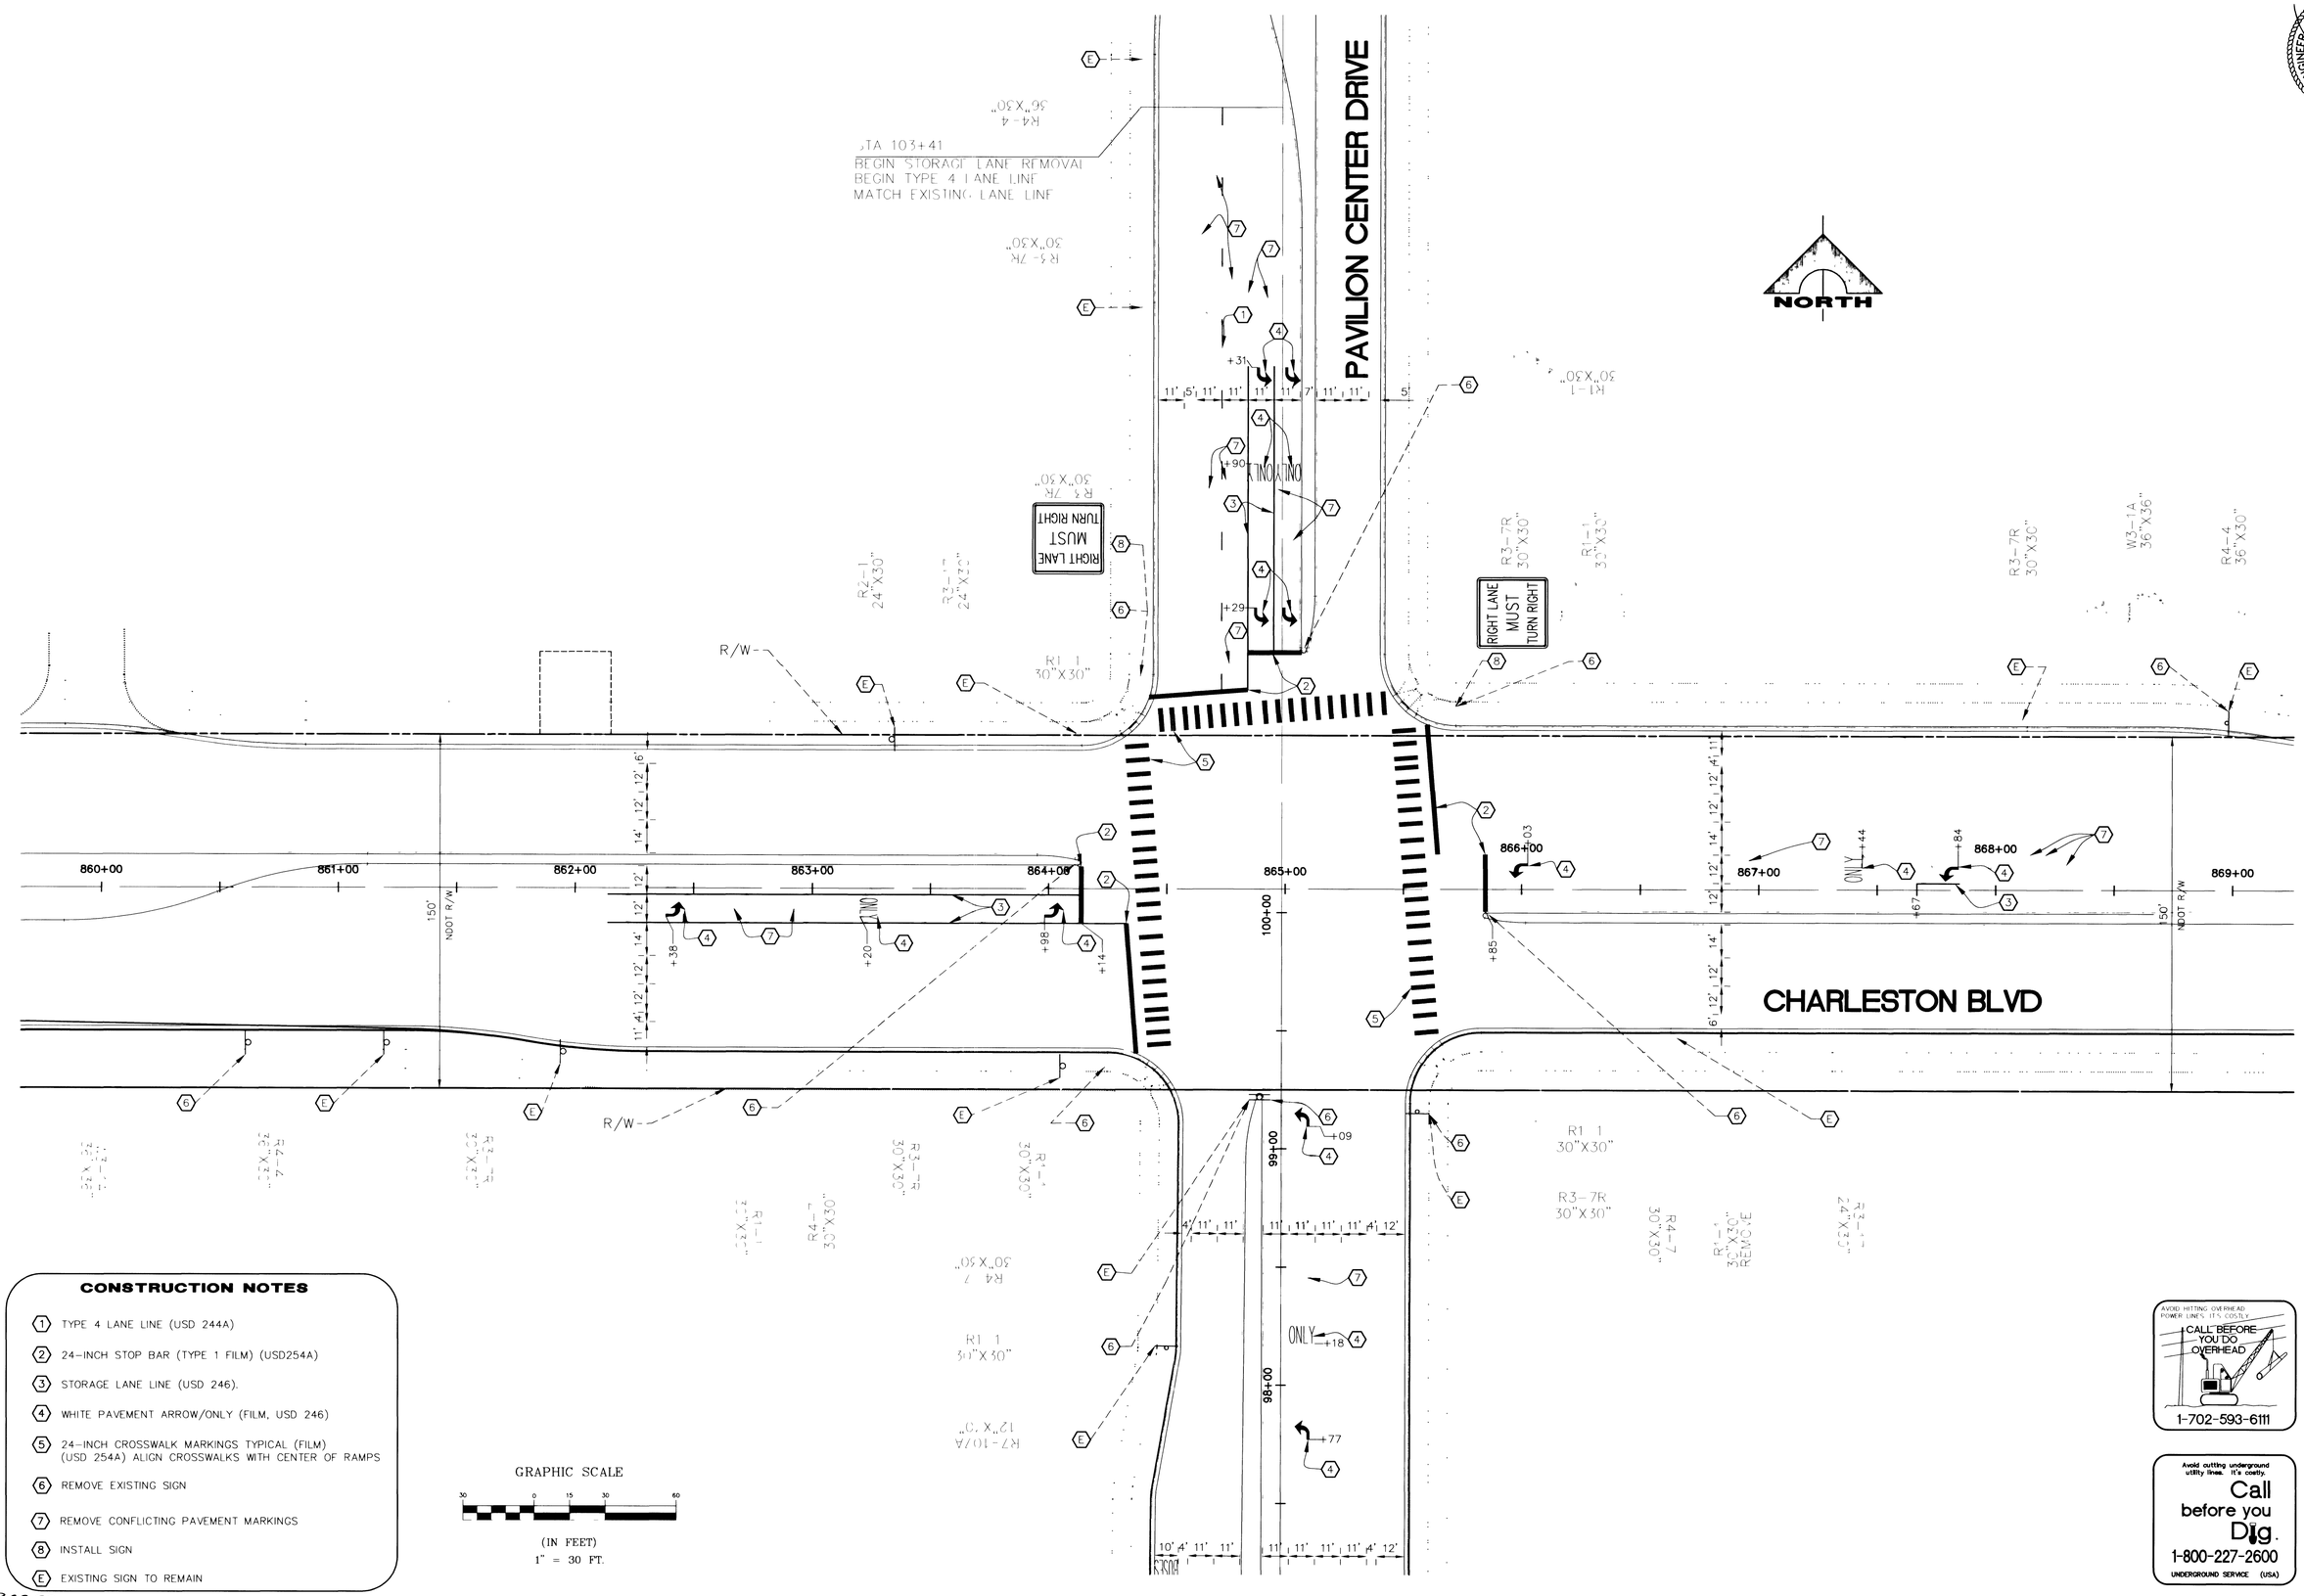

CONSTRUCTION NOTES

1. TYPE 4 LANE LINE (USD 244A)
2. 24-INCH STOP BAR (TYPE 1 FILM) (USD254A)
3. STORAGE LANE LINE (USD 246).
4. WHITE PAVEMENT ARROW/ONLY (FILM, USD 246)
5. 24-INCH CROSSWALK MARKINGS TYPICAL (FILM) (USD 254A) ALIGN CROSSWALKS WITH CENTER OF RAMPS
6. REMOVE EXISTING SIGN
7. REMOVE CONFLICTING PAVEMENT MARKINGS
8. INSTALL SIGN
E. EXISTING SIGN TO REMAIN

AVOID HITTING OVERHEAD POWER LINES. IT'S COSTLY
CALL BEFORE YOU DO OVERHEAD
1-702-593-6111

Avoid cutting underground utility lines. It's costly.
Call before you Dig.
1-800-227-2600
UNDERGROUND SERVICE (USA)

PROFESSIONAL ENGINEER STATE OF NEVADA
JOHN R. TOBIN
CIVIL
No. 8150
DATE: 1-15-02

REV	DATE	DESCRIPTION	DATE	AGEN APP	DATE	GCW APP

DESIGN:
DRAWN: PSB
CHECK: JRT
ISSUE DATE: --
ISSUE EDITOR: --
PLOT DATE: 01-15-02
PLOT TIME 15:28:56

G.C. WALLACE, INC.
Engineering/Architecture
1555 SOUTH RAINBOW BLVD./LAS VEGAS, NEVADA 89146
TELEPHONE: (702) 804-2000 • FAX: (702) 804-2299

F:\62051-255\dwg\improve\Pc-charl-TS-3.dwg

SUMMERLIN
CITY OF LAS VEGAS
CHARLESTON BLVD/PAVILION CENTER DRIVE
STRIPING AND SIGNING PLAN

SHEET
3
3 OF 3 SHTS

JOB NO. 62051.255

38250

208-512