FED ROAD DIV NO	STATE	FEDD AID PROJ. NO	FISCAL YEAR	COUNTY	CONTROL SECTION	SHEET NO	TOTAL SHEETS
7	NEVADA	00GG-1(2)	—	CLARK	CL 16	31	57

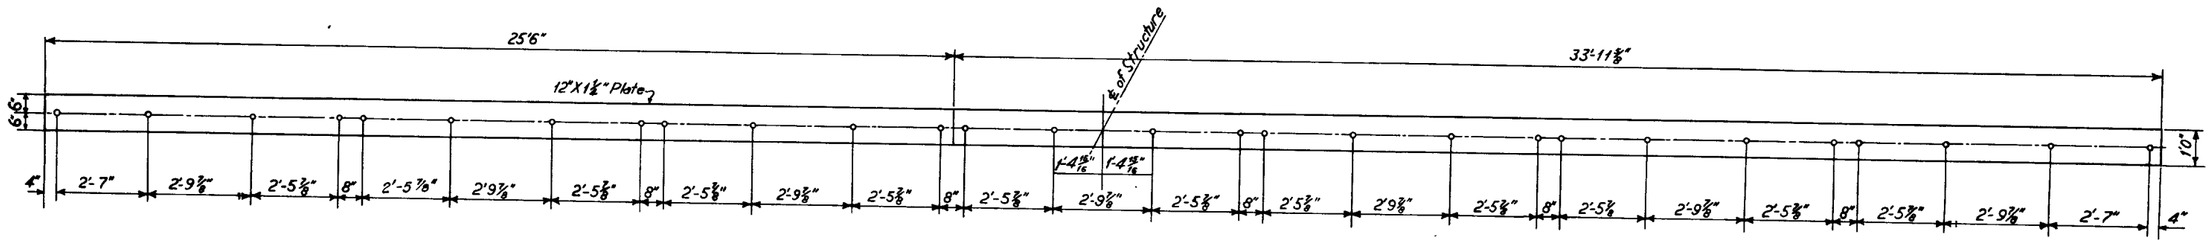

MASONRY PLATES

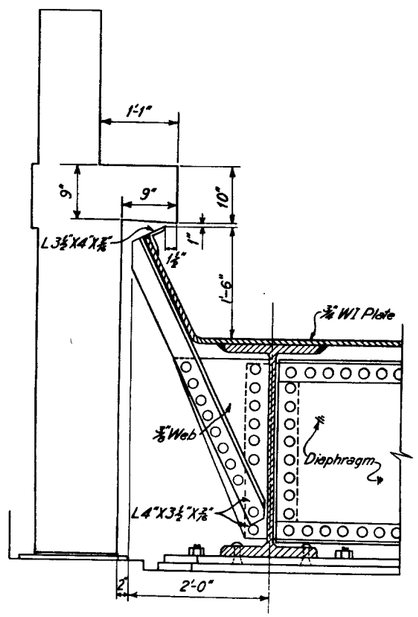

BRACKET DETAIL

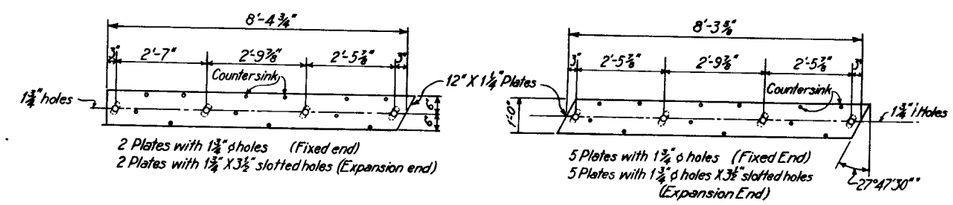

SOLE PLATES

BRIDGE DEPARTMENT	BY	DATE	CHECKED BY	DATE
DESIGN				
DRAWING			WAO	6-7-48
TRACING				

STATE OF NEVADA
DEPARTMENT OF HIGHWAYS

B-470

STRUCTURAL STEEL

DATE OF LAST REVISION: 107-V3689

S1518