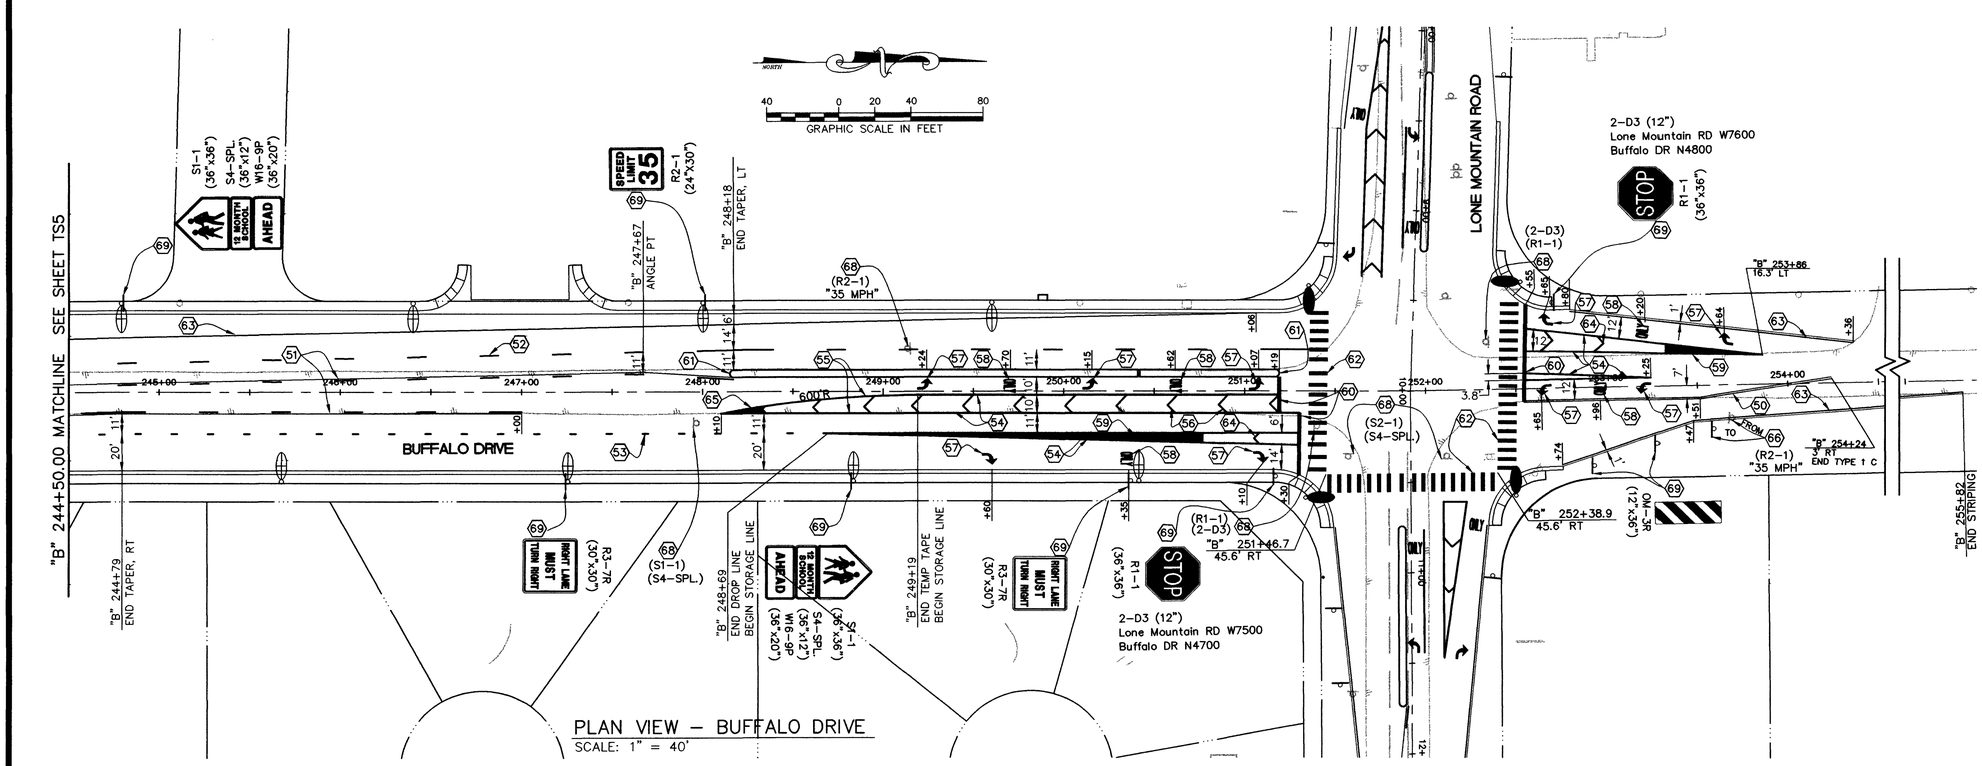

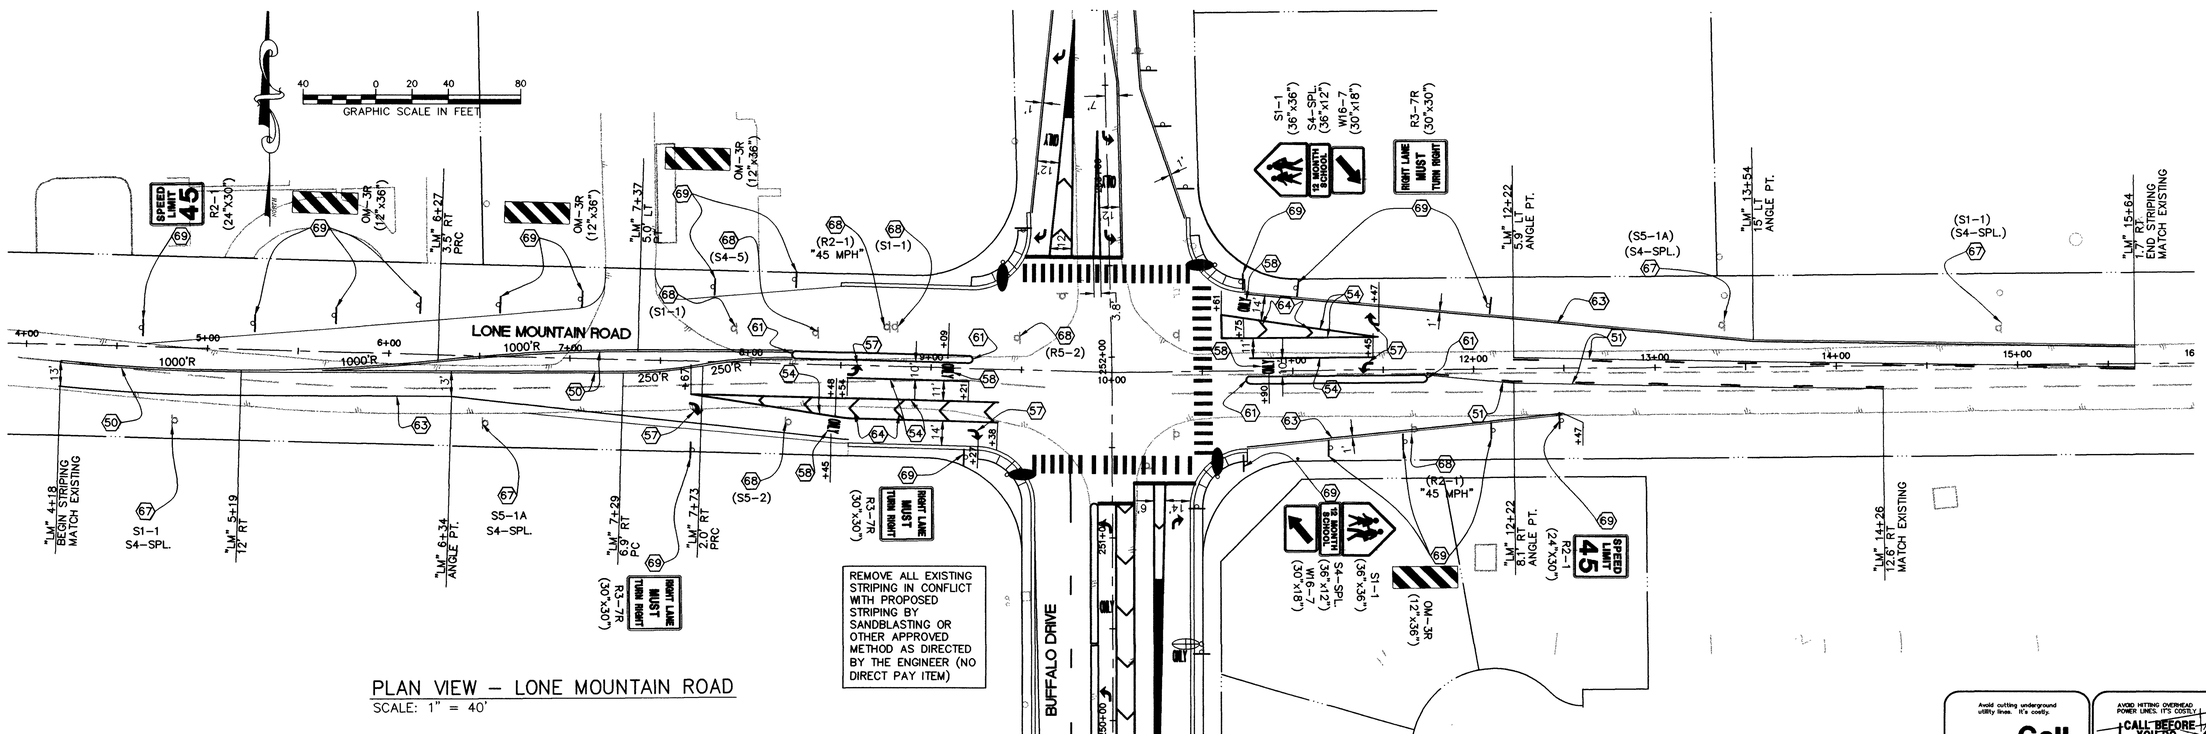

CONSTRUCTION NOTES

TRAFFIC STRIPING

- (50) TYPE 1 CENTERLINE (RPM)
- (51) TYPE 2 CENTERLINE (RPM)
- (52) TYPE 4 LANE LINE (RPM)
- (53) DROP LANE LINE (RPM)
- (54) STORAGE LANE LINE (RPM)
- (55) 8-INCH SOLID WHITE LINE (TEMP. TAPE)
- (56) 24-INCH WHITE CHEVRON AT 25 FT. O.C. (TEMPORARY TAPE)
- (57) WHITE PAVEMENT "ARROW" (PMF)
- (58) WHITE PAVEMENT "ONLY" (PMF)
- (59) SOLID WHITE TO 5 FT. WIDTH (PMF)
- (60) 24-INCH "STOP" BAR (PMF)
- (61) MEDIAN NOSE MARKINGS
- (62) 24-INCH LONGITUDINAL CROSSWALK LINES, 10 FT LONG AT LANE LINE AND CENTER OF LANE (PMF)
- (63) 4-INCH SOLID WHITE LINE (PAINT)
- (64) 24-INCH WHITE CHEVRON AT 25 FT. O.C. (PMF)
- (65) SOLID WHITE (TEMPORARY TAPE)

TRAFFIC SIGNAGE

- (66) RELOCATE EXISTING TRAFFIC SIGN
- (67) EXISTING TRAFFIC SIGN TO REMAIN
- (68) REMOVE EXISTING TRAFFIC SIGN
- (69) INSTALL NEW TRAFFIC SIGN

USD STANDARD DRAWING REFERENCE SHOWN ON SHEET G3

Avoid cutting underground utility lines. It's costly.
Call before you Dig.
1-800-227-2600
UNDERGROUND SERVICE (USA)

AVOID HITTING OVERHEAD POWER LINES. IT'S COSTLY.
CALL BEFORE YOU DO OVERHEAD
1-702-593-6111

REV	DATE	BY	REVISION

DEPARTMENT OF PUBLIC WORKS
400 EAST STEWART
LAS VEGAS NEVADA, NV 89101
(702) 229-6276

G.C. WALLACE, INC.
Engineers/Planners/Surveyors
1555 SOUTH RAINBOW BLVD./LAS VEGAS, NEVADA 89146
(702) 804-2000

SHEET: BUFFALO DRIVE TRAFFIC STRIPING & SIGNAGE "B" 244+50.00 TO "B" 255+00.00

TITLE: BUFFALO DR - CHEYENNE AVE TO LONE MOUNTAIN RD

DRAWN BY: TAM	2/10/03	
DESIGNED BY: TAM	2/10/03	
CHECKED BY: SRP	2/10/03	SCALE: 1"=40' HOR. NOT VERT.
PROJECT NO: 412-405		

SEAL: PROFESSIONAL ENGINEER STATE OF NEVADA TIMOTHY A. McCOY Exp. 12/31/2003 CIVIL No. 11511 3/18/03

SHEET TS6
84 OF 93 SHEETS

DRAWING NO. 107-V3593

GCW PROJ # 412.405

51792