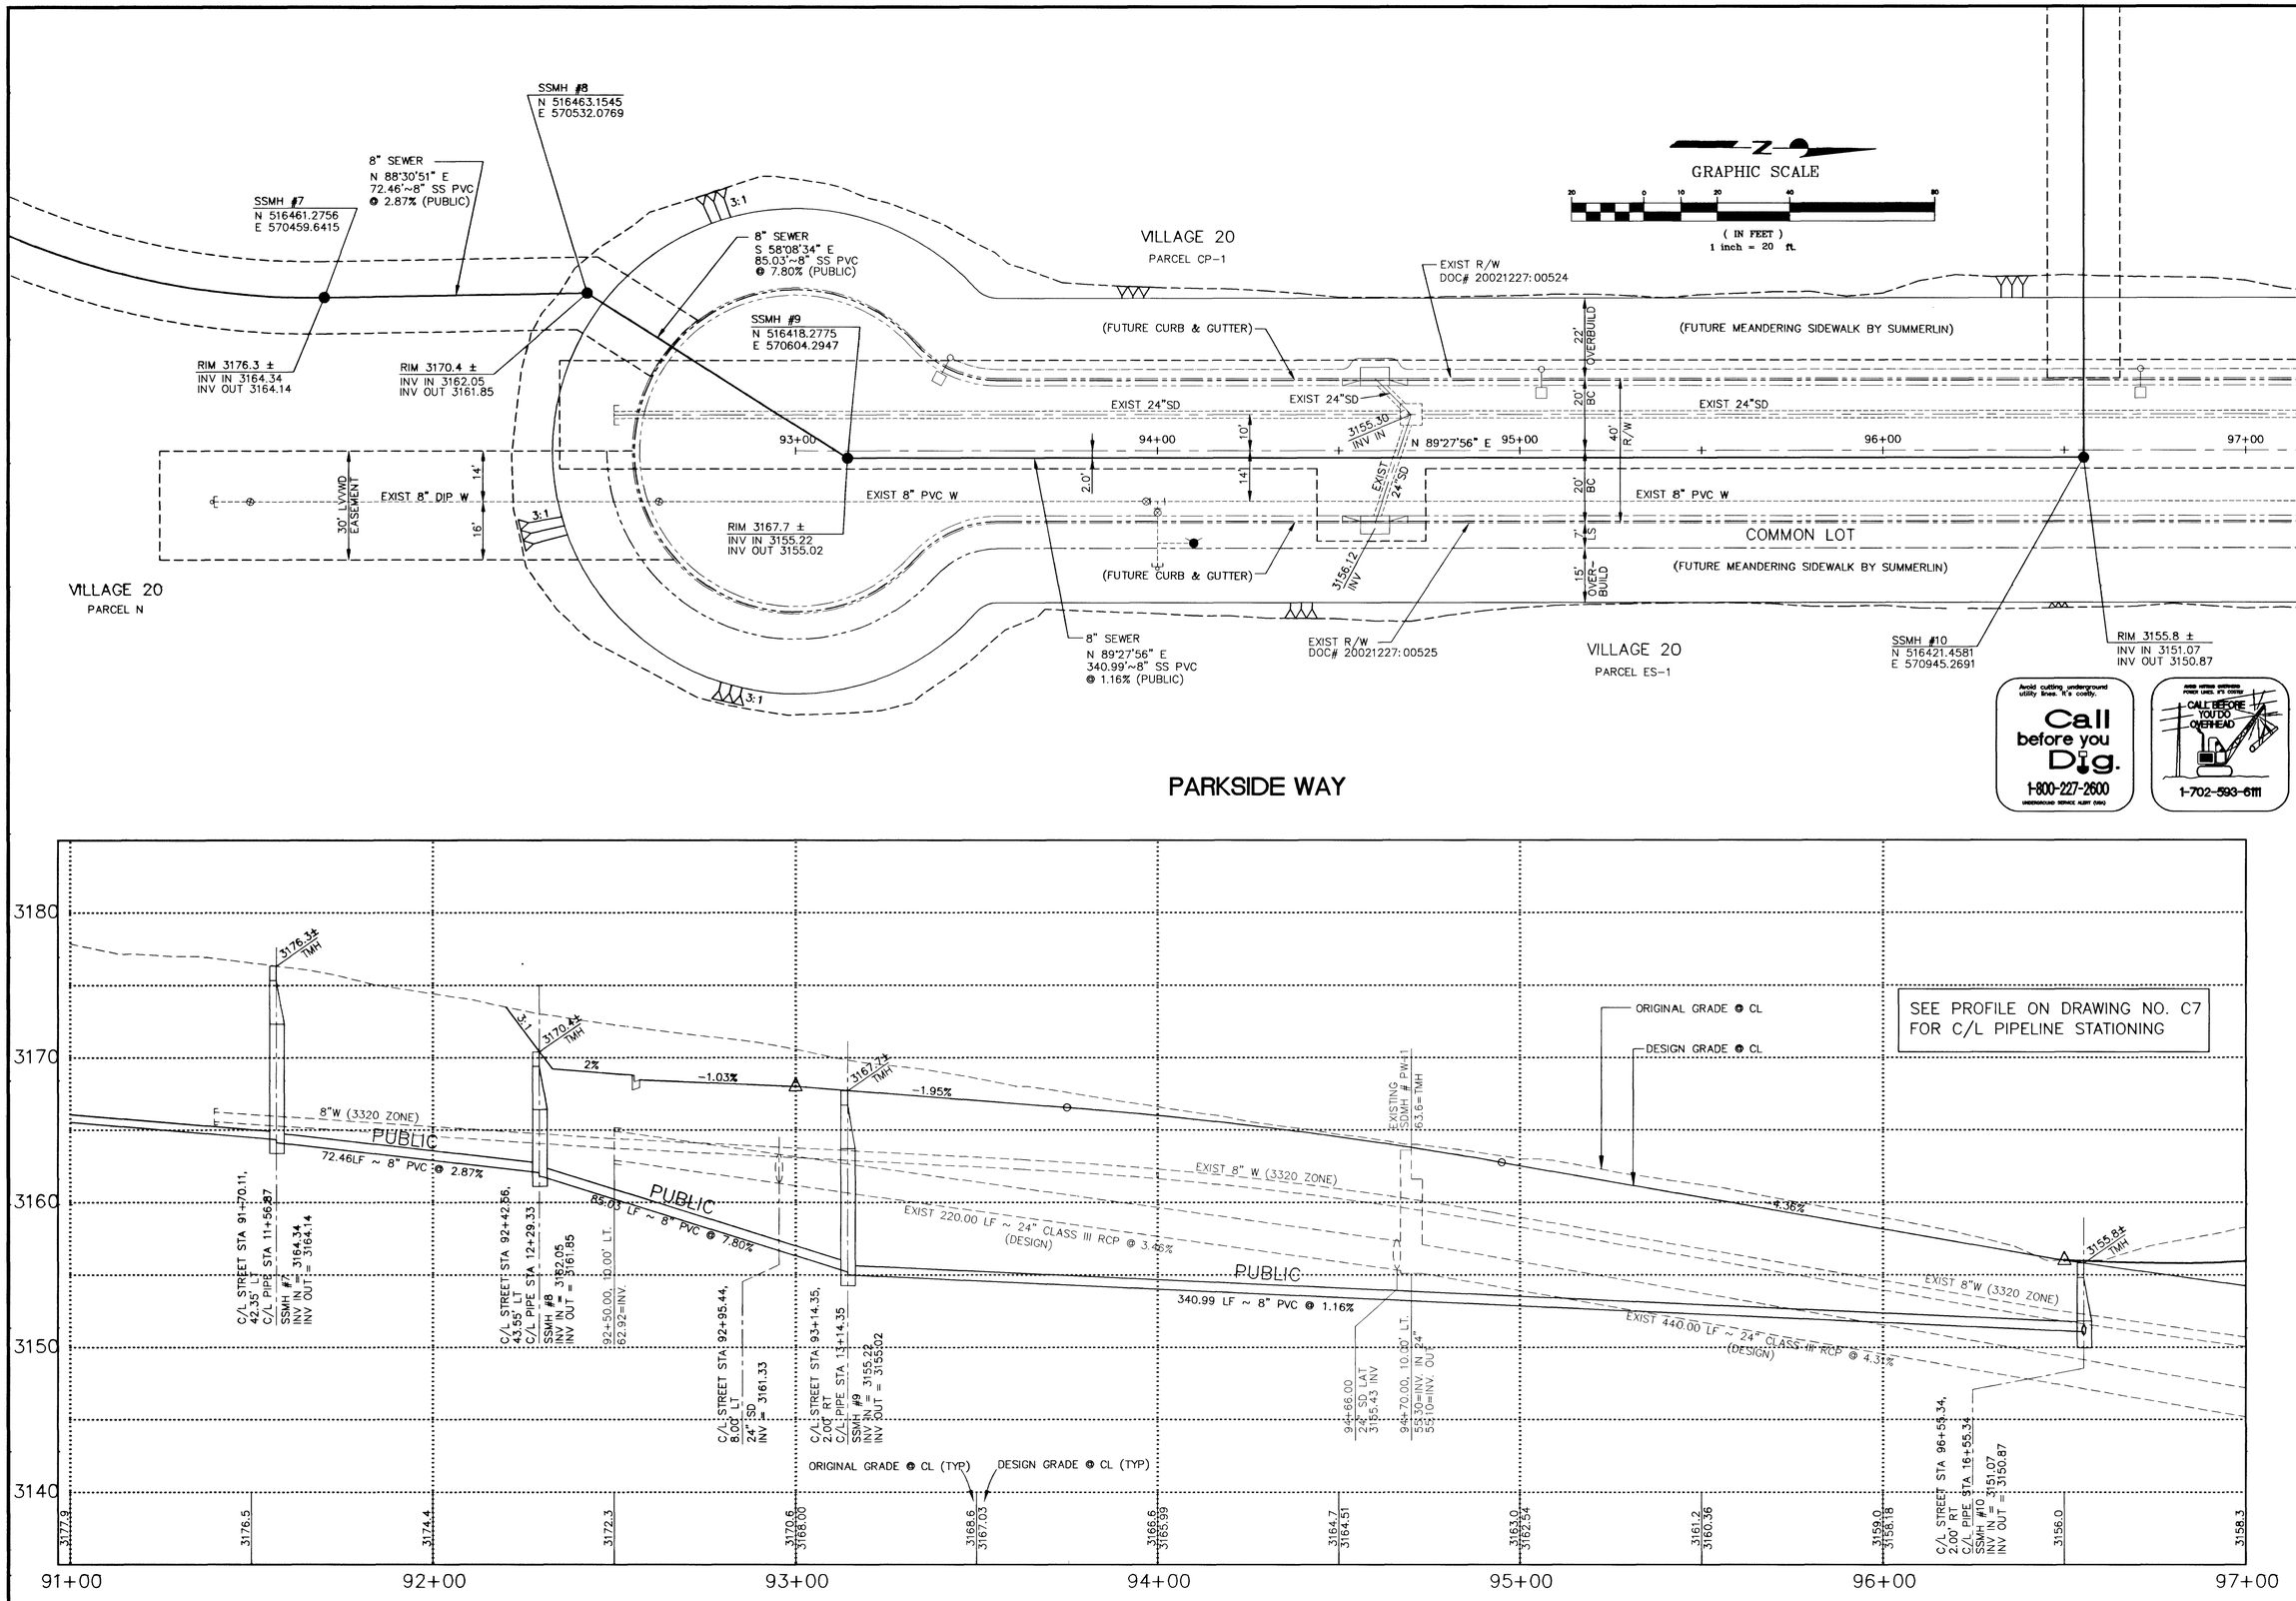

CLV DRAWING #565-388
CLV CIVIL SHEET 27 OF 30

5470#4

LAS VEGAS VALLEY WATER DISTRICT

G.C. WALLACE, INC.
Engineers/Planners/Surveyors
1555 SOUTH RAINBOW BLVD./LAS VEGAS, NEVADA 89146
TELEPHONE: (702) 804-2000• FAX: (702) 804-2299

VERIFY SCALE
1/2 0 1/2 1
BAR REPRESENTS ONE INCH IF NOT INCHES ON ORIGINAL

3205 ZONE RESERVOIR EXPANSION

PLAN AND PROFILE – PARKSIDE WAY
STA. 12+56.57 TO STA. 16+55.34

SCALE
HORIZ. SCALE 1" = 20'
VERT. SCALE 1" = 5'

1046C13.DWG Plot @ XX/XX/XX XX:XX

DRAWN BY: R. A. BERGER	04/12/02	
CHECKED BY: M. W. MAIZE	04/12/02	
RECOMMENDED BY: L. STEVEN ANDERSON	DATE	
ACCEPTED BY: DESIGN MANAGER	DATE	06-13-03

jittle 09:15:39

G:\62052-223\dwg\improv\Civil\1046C21.dwg

REVISIONS:

CONTRACT NUMBER
C1046

DRAWING NUMBER C21
SHEET 27 OF 95