BENCHMARK

CITY OF LAS VEGAS BENCHMARK 1LV90 14N4
ELEVATION = BLM BRASS CAP, GRAND TETON DRIVE AND TORREY PINES DRIVE.
NAVD 1988 DATUM
ELEVATION = 722.7231 METERS / 2371.13 FEET

BASIS OF BEARINGS

NORTH 89°11'27" WEST – BEING THE SOUTH LINE OF THE SOUTHEAST QUARTER (SE 1/4) OF THE SOUTHWEST QUARTER (SW 1/4) OF SECTION 11, TOWNSHIP 19 SOUTH RANGE 60 EAST, M.D.M., CLARK COUNTY, NEVADA AS SHOWN BY A MAP ON FILE IN THE OFFICE OF THE CLARK COUNTY RECORDER IN FILE 73 OF SURVEYS, PAGE 14, OFFICIAL RECORDS.

GRAPHIC SCALE

(IN FEET)
1 inch = 500ft.

LEGEND

- INSTALL FLASHING BEACON W/2-S4A[15](WF) SIGNS
- EXISTING CROSSWALK
- INSTALL CROSSWALK PER DETAIL "A" ON SHEET 4.12
- SCHOOL WALKING ROUTE: EXISTING SIDEWALK OR WALKPATH.
- INSTALL TEMPORARY AC WALKPATH PER DETAIL 'B' ON SHEET C4.12
- INSTALL SIGN
- EXISTING SIGN

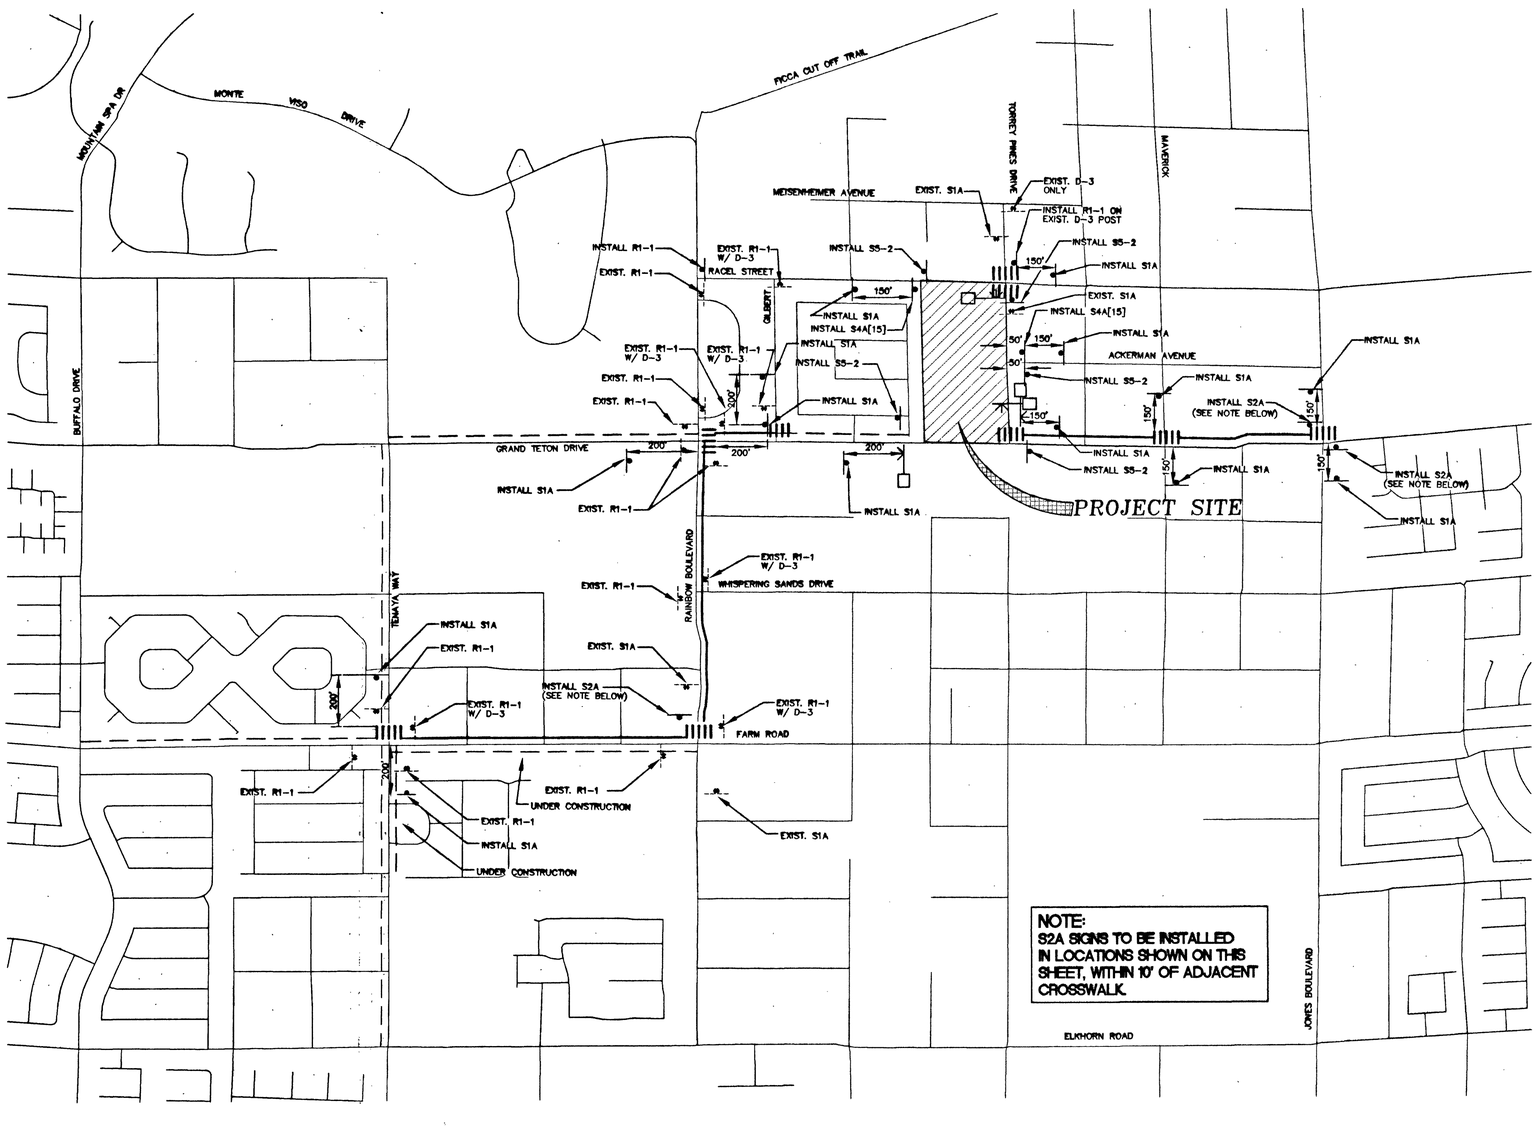

NOTE:
S2A SIGNS TO BE INSTALLED IN LOCATIONS SHOWN ON THIS SHEET, WITHIN 10' OF ADJACENT CROSSWALK.

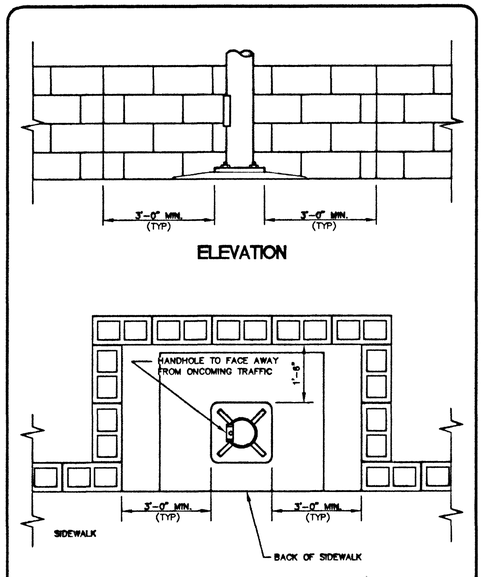

NOTE:
POLE BASE COVERS SHALL BE FURNISHED AND INSTALLED FOR ALL POLES PER THE STANDARD SPECIFICATIONS AND DRAWINGS.

A C4.12 LIGHTING STANDARD SETBACK FROM BLOCK WALL NTS FOR 5' OR > SIDEWALK

NOTE:
SIGNS AND CROSSWALK LOCATIONS ARE SCHEMATIC ONLY. SEE TRAFFIC SHEETS C4.09–C4.12 FOR PRECISE LOCATION INFORMATION

REVISIONS

REV	DESCRIPTION	DATE	BY	SHEE	BY

Call before you DIG 1-800-227-2600
Call before you OVERHEAD 1-702-227-2929

CCSD PROJECT NO.	1515
CCSD REVISE	-
APPROVED BY	-
DATE	-
DATE	JAN. 14 2003
DRAWN BY	RBB
CHECKED BY	VRH
SUBMITTAL	BID SET
T.K. PROJECT NO.	WP-0214

PBS&J
2275 Corporate Circle Drive
Suite 300
Henderson, Nevada 89074
Phone: (702) 836-7200
Fax: (702) 836-7225
ENGINEERING PLANNING SURVEYING CONSTRUCTION SERVICES

Architecture Design Planning
2480 EAST TOMPKINS AVENUE
SUITE 222
LAS VEGAS, NEVADA 89121
(702) 435-1150
WELLS · PUGSLEY ARCHITECTS

CLARK COUNTY SCHOOL DISTRICT
CONSTRUCTION MANAGEMENT 4528 PEARL STREET LAS VEGAS, NEVADA 89121

PROJECT: ANTHONY SAVILLE MIDDLE SCHOOL
FORMERLY KNOWN AS GRAND TETON – TORREY PINES MIDDLE SCHOOL

DRAWING TITLE: WALKING ROUTE, SIGNAGE AND STRIPING PLAN

SHEET NO. 715-150
C4.13
SHEET 23 OF 34

238-walk.dwg JAG 06/16/03 11:20:17