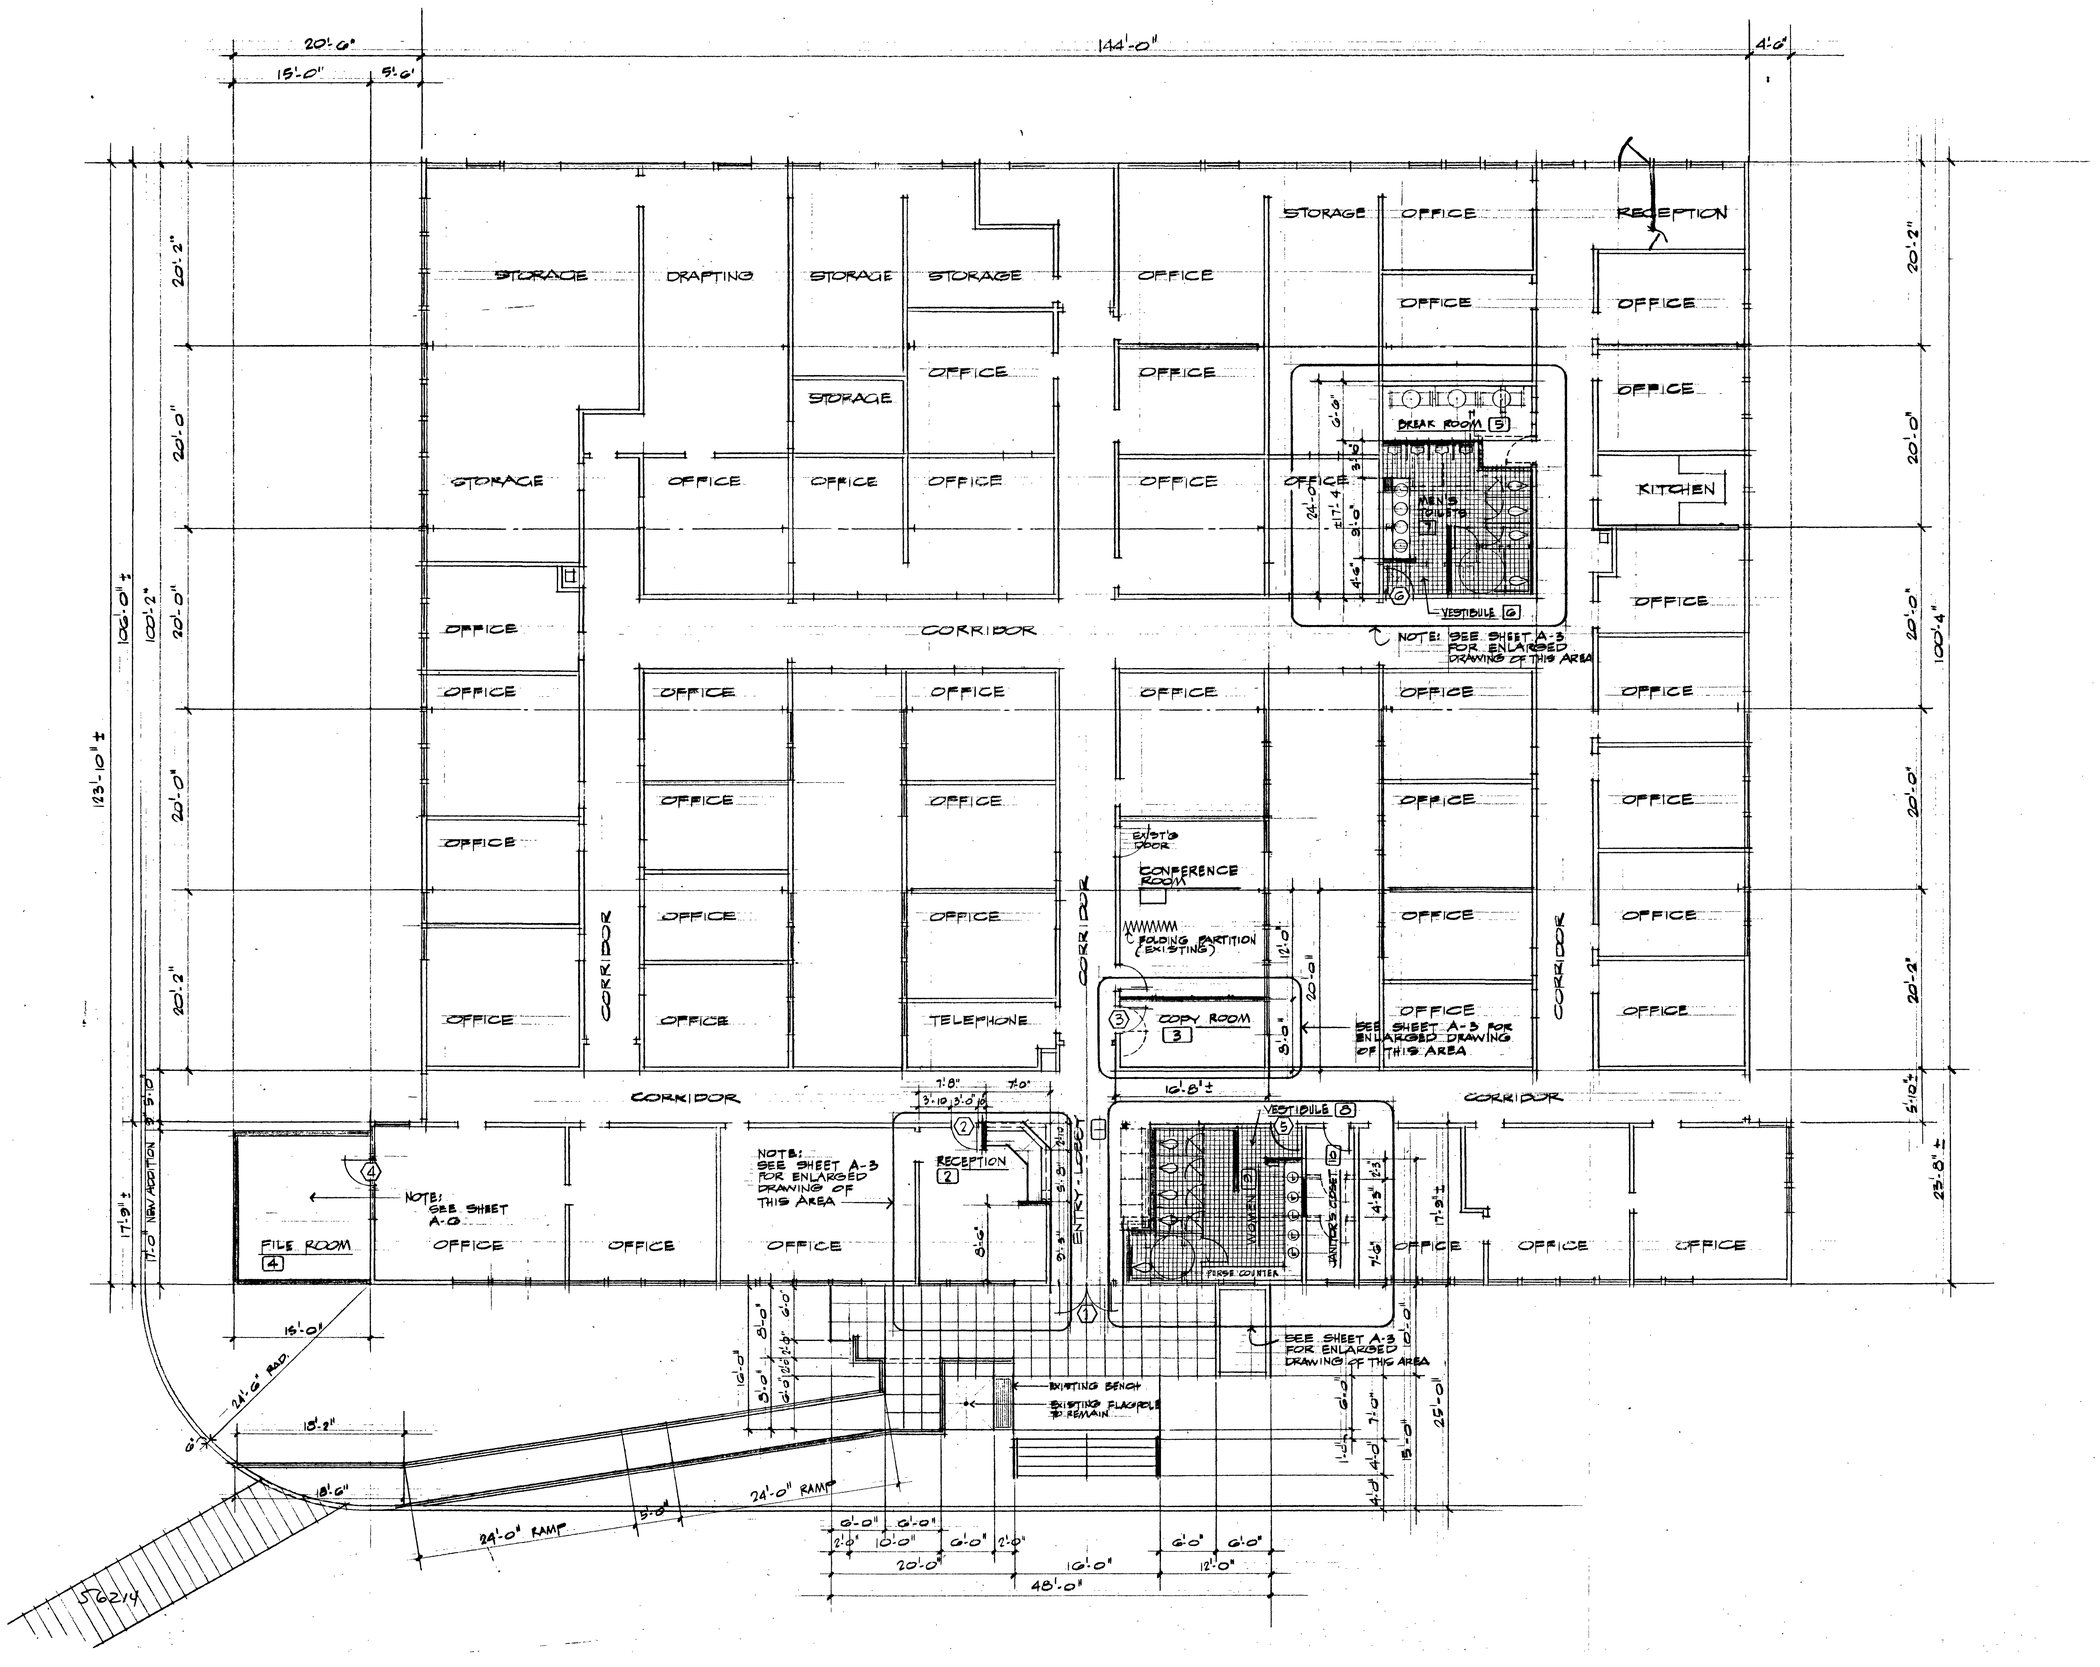

GEORGE TOSHIO ENOMOTO
ARCHITECT
100 N. WALLACE DR. BLDG. 12-153
LAS VEGAS, NEVADA 89101
PHONE 702-384-1017

PARTIAL FLOOR PLANS 1/8"=1'-0"

ADA RETROFIT & FILE RM. ADDITION
PARKS & LEISURE ADMIN. BUILDING
749 VETERANS MEMORIAL DRIVE
LAS VEGAS, NEVADA 89101
CITY OF LAS VEGAS - OWNERS
JEFF JACOMB - PROJECT DIRECTOR
PHONE: 702-229-2199

DATE: 2-1-96
SCALE 1/8"=1'-0"
DRAWN: GTE
JOB Nº
SHEET A2 Nº OF 8

CLV# 521-281

GEORGE T. ENOMOTO REGISTERED ARCHITECT STATE OF NEVADA
2/13/96