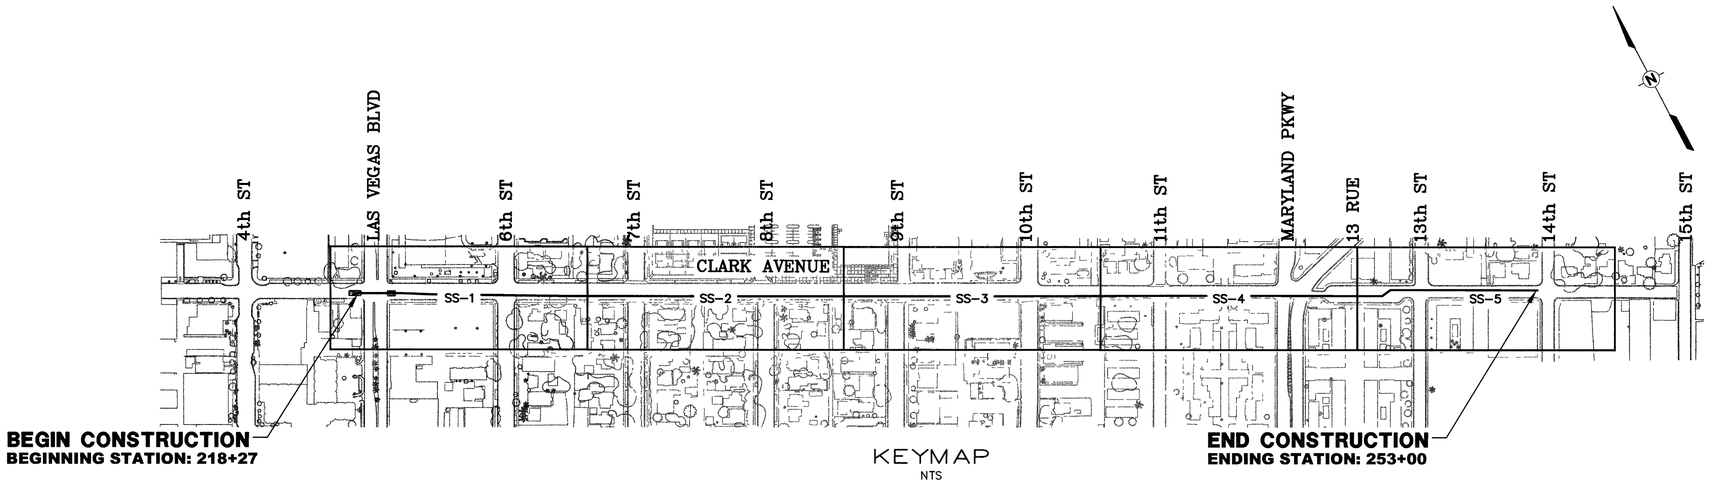

KEYMAP
NTS

SHEET INDEX

SHEET	DESCRIPTION
GN-1	COVER
GN-2	SHEET INDEX VICINITY MAP
GN-3	GENERAL NOTES ABBREVIATIONS AND LEGEND
HC-1 TO HC-5	HORIZONTAL CONTROL PLANS
SS-1	CLARK AVENUE DESIGN 218+00 TO 225+00
SS-2	CLARK AVENUE DESIGN 225+00 TO 233+00
SS-3	CLARK AVENUE DESIGN 233+00 TO 241+00
SS-4	CLARK AVENUE DESIGN 241+00 TO 249+00
SS-5	CLARK AVENUE DESIGN 249+00 TO 257+00
SS-6	SANITARY SEWER DETAILS

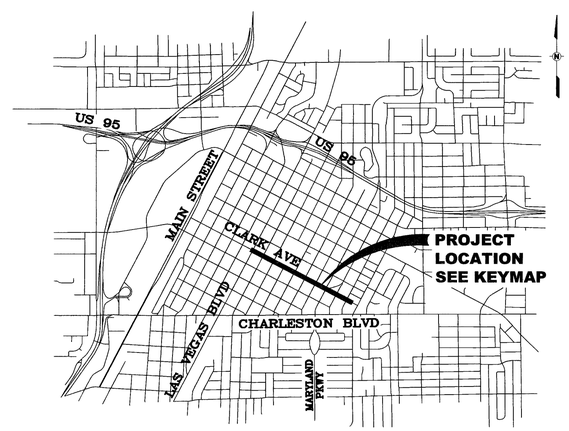

VICINITY MAP
NTS

APPROVED FOR CONSTRUCTION

LAS VEGAS VALLEY WATER DISTRICT — DATE 5-20-05

PROTECT WATERLINES IN PLACE. WHEREVER A WATERLINE IS WITHIN 18" ABOVE A STORM DRAIN LINE, OR WHERE COMPACTION UNDER A WATERLINE CAN NOT BE MET, BACKFILL TRENCH WITH CEMENT SLURRY OR FLOWABLE FILL TO THE SPRINGLINE OF THE WATERLINE. THIS REQUIREMENT IS FOR STRUCTURAL SUPPORT ONLY, ADDITIONAL HEALTH REGULATIONS MAY APPLY PER UDACS 2.19.

Avoid cutting underground utility lines It's costly
Call before you Dig
1-800-227-2600

SAFETY ALERT
Call Before You Overhead
1-702-593-6111

AVOID HITTING UNDERGROUND TRAFFIC SIGNAL SYSTEMS AND STREET LIGHTING CONDUITS IT'S COSTLY
CALL BEFORE YOU DIG UNDERGROUND
Call before you UnderGround
1-702-455-7511
CLARK COUNTY TRAFFIC OPERATIONS AND
1-702-229-6611
LAS VEGAS AREA COMPUTERIZED TRAFFIC SYSTEM

REVISIONS | DATE

SCALE (H) N/A | SCALE (V) N/A | DATE May. 2005
DRAWN BY KLR | DESIGNED BY | CHECKED BY

Kimley-Horn and Associates, Inc.
Engineering, Planning, and Environmental Consultants
1000 E. Flamingo Road, Suite S210, Las Vegas, NV, 89119
Ph. (702) 734-5666 Fax (702) 734-5666

© 2005

CITY OF LAS VEGAS NEVADA

DEPARTMENT OF PUBLIC WORKS

PROJECT: CLARK AVENUE SANITARY SEWER

SHEET: SHEET INDEX VICINITY MAP

PROFESSIONAL ENGINEER - STATE OF NEVADA
KHALIL A. AMMIKANI
Exp. 12-31-06
CIVIL
No. 14366
5-20-05

DRAWING NO GN-2 | 2 / 14

DWG. NO. 307V899

K:\Roadway\092256\007\plans\Sewer Design\56007gn02.dwg

BBBA 80080 SS