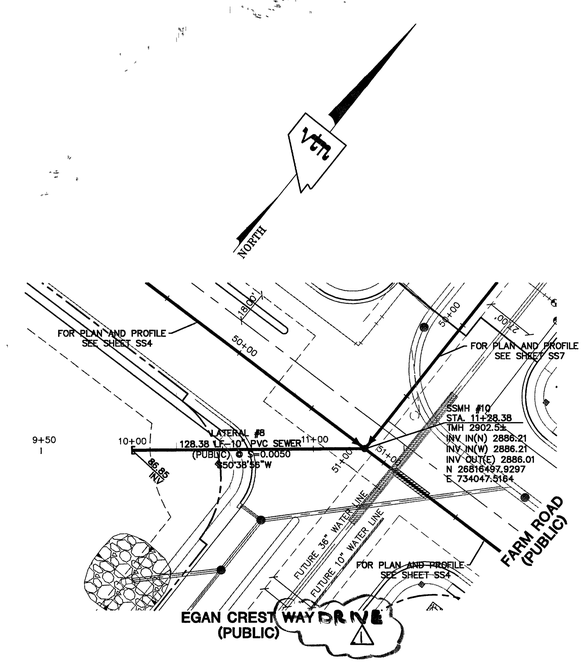

LATERAL #8

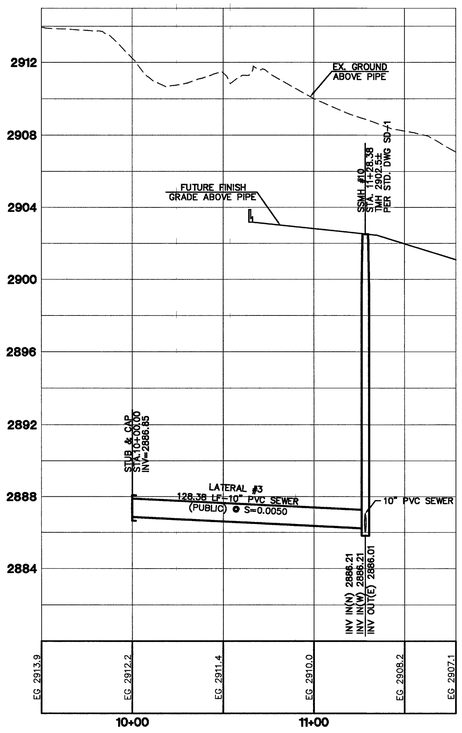

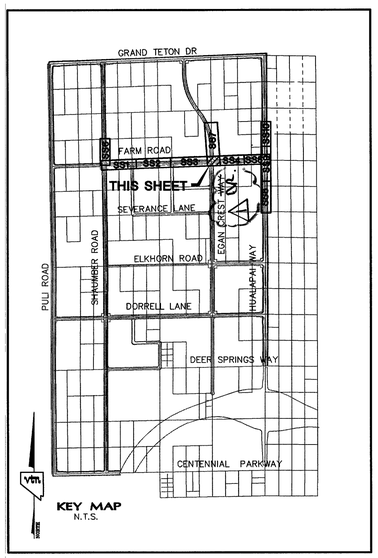

GRAPHIC SCALE

40 0 20 40 80

1" = 40'

CONTRACTOR NOTE:

CONTRACTOR SHALL VERIFY HORIZONTAL AND VERTICAL LOCATION OF EXISTING UTILITIES AND NOTIFY THE DESIGN ENGINEER IMMEDIATELY OF ANY DISCREPANCIES PRIOR TO CONSTRUCTION.

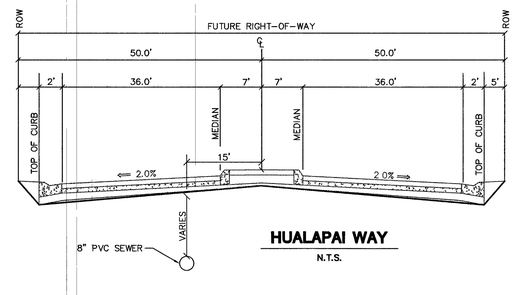

HUALAPAI WAY

N.T.S.

BASIS OF BEARINGS

THE BASIS OF BEARINGS FOR THIS PROJECT IS NORTH 00°08'16" EAST BEING THE EAST LINE OF THE NORTHWEST QUARTER (NE 1/4)' OF THE SECTION 24, TOWNSHIP 19 SOUTH, RANGE 59 EAST, M.D.M., CLARK COUNTY, NEVADA, AS SHOWN ON A RECORD OF SURVEY ON FILE IN THE CLARK COUNTY, NEVADA, RECORDER'S OFFICE IN FILE 123 AT PAGE 32.

PROJECT BENCHMARK

PROJECT DATUM: NORTH AMERICAN VERTICAL DATUM OF 1988 (NAVD88)

CLARK COUNTY VERTICAL CONTROL: 1C00-6N6
NAVD88 ELEVATION: 787.794 METERS (2584.62 FEET)

RIVET & SQUARE ALUMINUM PLATE IN 6" CONCRETE CYLINDER, LOCATED 25' SOUTH AND 50' EAST OF GRAND CANYON DRIVE AND RED COACH AVENUE, 1' WEST OF ELECTRICAL VAULT.

CITY OF LAS VEGAS BENCHMARK

DATUM: NORTH AMERICAN VERTICAL DATUM OF 1988 (NAVD88)

CITY OF LAS VEGAS BENCHMARK: 8LV99:13SES
NAVD88 ELEVATION: 869.606 METERS (2853.03 FEET)

RIVET AND PLATE IN CONCRETE CYLINDER NW CORNER OF HUALAPAI AND ELKHORN

NOTE: ADD 0.34' TO ABOVE CITY OF LAS VEGAS BENCHMARK 8LV99:13SES TO MATCH ORIGINAL PROJECT BENCHMARK, CLARK COUNTY BENCHMARK 1C00-6N6 (2584.62 FEET) AS SHOWN ON RECORD OF SURVEY FILE 124 PAGE 94.

Avoid cutting underground utility lines it's costly
Call before you Dig
1-800-227-2600

Avoid overhead power line contact. It's costly.
Call before you Overhead
1-702-593-6111

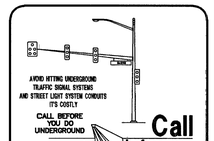

Call before you Underground
1-702-455-7511
CLARK COUNTY TRAFFIC OPERATIONS AND
1-702-229-6611
LAS VEGAS AREA COMPUTERIZED TRAFFIC SYSTEM

REV	DATE	BY	REVISION
1	12/05	DR	REVISE EGAN CREST DRIVE TO WAY
2			
3			
4			
5			
6			
7			

CLIFFS EDGE LLC
3455 CLIFF SHADOWS PARKWAY, SUITE 290
LAS VEGAS, NEVADA 89129
(702) 777-1221

CITY OF LAS VEGAS, NEVADA

vtn nevada CONSULTING ENGINEERS ● PLANNERS ● LAND SURVEYORS
2727 SOUTH RAINBOW BOULEVARD LAS VEGAS, NEVADA 89146-5148
PH. (702) 873-7500 FAX (702) 362-2597

SEWER PLAN AND PROFILE
LATERAL #4
STA. 9+50.00 TO 11+78.38

CLIFFS EDGE / PROVIDENCE
FARM ROAD
SEWER IMPROVEMENTS

DRAWN BY: MG	MARCH '04	
DESIGNED BY: B.F.	MARCH '04	
CHECKED BY: J.M.	MARCH '04	SCALE: 1"=40' HORIZ. 1"=4' VERT.
PROJECT NO: 5969		

EXPIRES 06-30-05
PROFESSIONAL ENGINEER STATE OF NEVADA
DANIEL J. HOOD
CIVIL
No. 12811
3.8.5

SHEET
SS11
13A OF **13** SHEETS

DRAWING NO.
1074-4816-OS-7

\5969\FARM\SEWER\5969SS-FARM.DWG

78311 & 86205