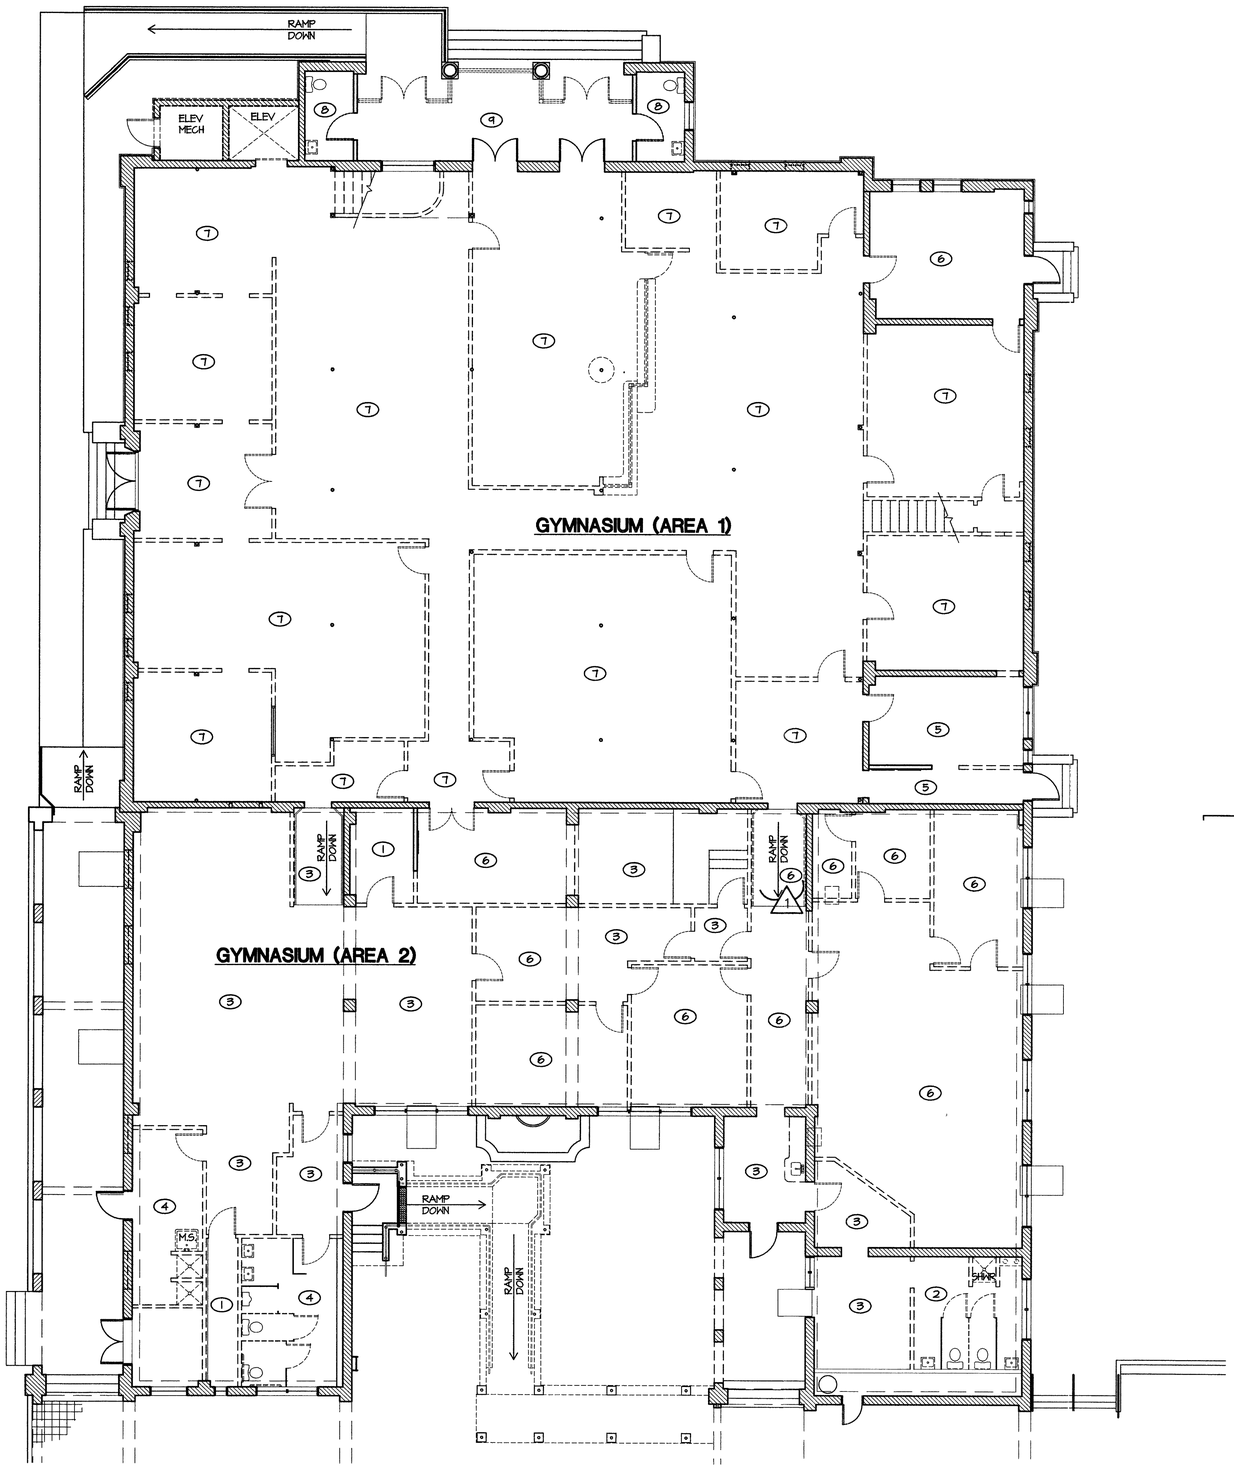

REFERENCE-FIRST FLOOR FINISH PLAN

SCALE: 1/8" = 1'-0"

PLAN NORTH

87648

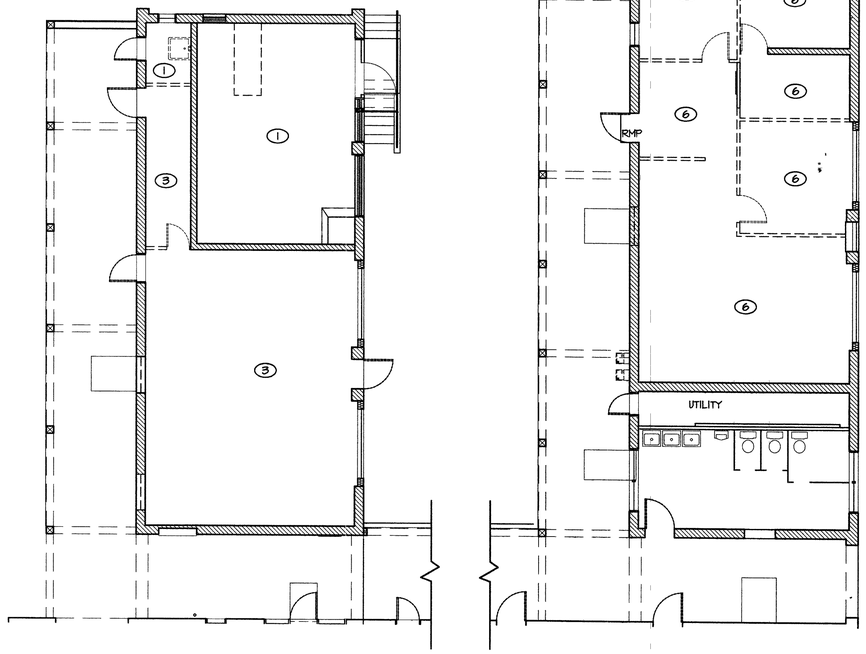

REFERENCE FLOOR FINISH PLAN - BUILDINGS A & B

SCALE: 1/8" = 1'-0"

PLAN NORTH

KEY NOTES

1. EXPOSED CONCRETE TO REMAIN.
2. REMOVE CERAMIC FLOOR TILE SMOOTH TO CONCRETE SLAB. REMOVE ADHESIVE.
3. REMOVE VCT TO CONCRETE SLAB. REMOVE ADHESIVE.
4. REMOVE SHEET VINYL TO CONCRETE SLAB. REMOVE ADHESIVE.
5. REMOVE VCT TO TOP LAYER WOOD FLOORING. REMOVE ADHESIVE.
6. REMOVE CARPET, NAILING STRIPS, EDGING, ETC TO CONCRETE SLAB. REMOVE ADHESIVE.
7. REMOVE CARPET, NAILING STRIPS, EDGING, ETC. TO TOP LAYER OF WOOD FLOORING. REMOVE ADHESIVE.
8. CERAMIC TILE TO BE REMOVED TO CONCRETE SLAB.
9. REMOVE CARPET, NAILING STRIPS, EDGING, ETC. TO CONCRETE SLAB. REMOVE ADHESIVE.

GENERAL NOTES

1. SECOND FLOOR TO BE REMOVED COMEPLETELY.
2. PATCH CORE DRILLED HOLES IN OUTER WALLS. SEE DETAIL 6/D9.01
3. COORDINATE ALL WORK WITH HAZARDOUS MATERIAL REMEDIATION.

REVISIONS

CONSULTANT

WESTAR ARCHITECTS
ARCHITECTURE • PLANNING • INTERIOR DESIGN
701 BRIDGER AVE., SUITE 400 LAS VEGAS, NEVADA 89101
TELEPHONE: (702) 878-0000 FAX: (702) 878-8430
www.wagnarchitects.com

5TH STREET SCHOOL
400 SOUTH LAS VEGAS BOULEVARD
LAS VEGAS, NEVADA 89101
FLOOR FINISH PLANS

STAMP

JAMES KENNETH PATRICK REGISTERED ARCHITECT 9472 STATE OF NEVADA
JAN 03 2006

OWNER: CITY OF LAS VEGAS
DEPARTMENT OF PUBLIC WORKS
ARCHITECTURAL SERVICES

400 EAST STEWART AVENUE
LAS VEGAS, NEVADA 89101
PHONE: (702) 229-6535
FAX: (702) 384-9846
TDD: (702) 386-9108

DRAWN	MC
FILE	04148_a103_demo.dwg
DATE	01/01/05
SCALE	AS NOTED
BID NO	05.534.03
CLV DWG NO	513-65C
	6
SHT NO	D1.03

REVISED 8/27/03

CONSTRUCTION DOCUMENTS

DRAWINGS AS INSTRUMENTS OF SERVICE ARE THE PROPERTY OF THE DESIGN PROFESSIONAL WHOSE STAMP OF CERTIFICATION APPEARS ON THE DRAWINGS AND SPECIFICATIONS PREPARED BY THE CLIENT MAY BE UTILIZED ONLY FOR OCCUPYING THE PROJECT FOR WHICH THEY WERE PREPARED AND NOT FOR THE CONSTRUCTION OF ANY OTHER PROJECT N.A.S. 523.780
THESE DRAWINGS AND SPECIFICATIONS ARE STRICTLY PROHIBITED COPIES OF THE DRAWINGS AND SPECIFICATIONS PREPARED BY THE CLIENT MAY BE UTILIZED ONLY FOR OCCUPYING THE PROJECT FOR WHICH THEY WERE PREPARED AND NOT FOR THE CONSTRUCTION OF ANY OTHER PROJECT N.A.S. 523.780