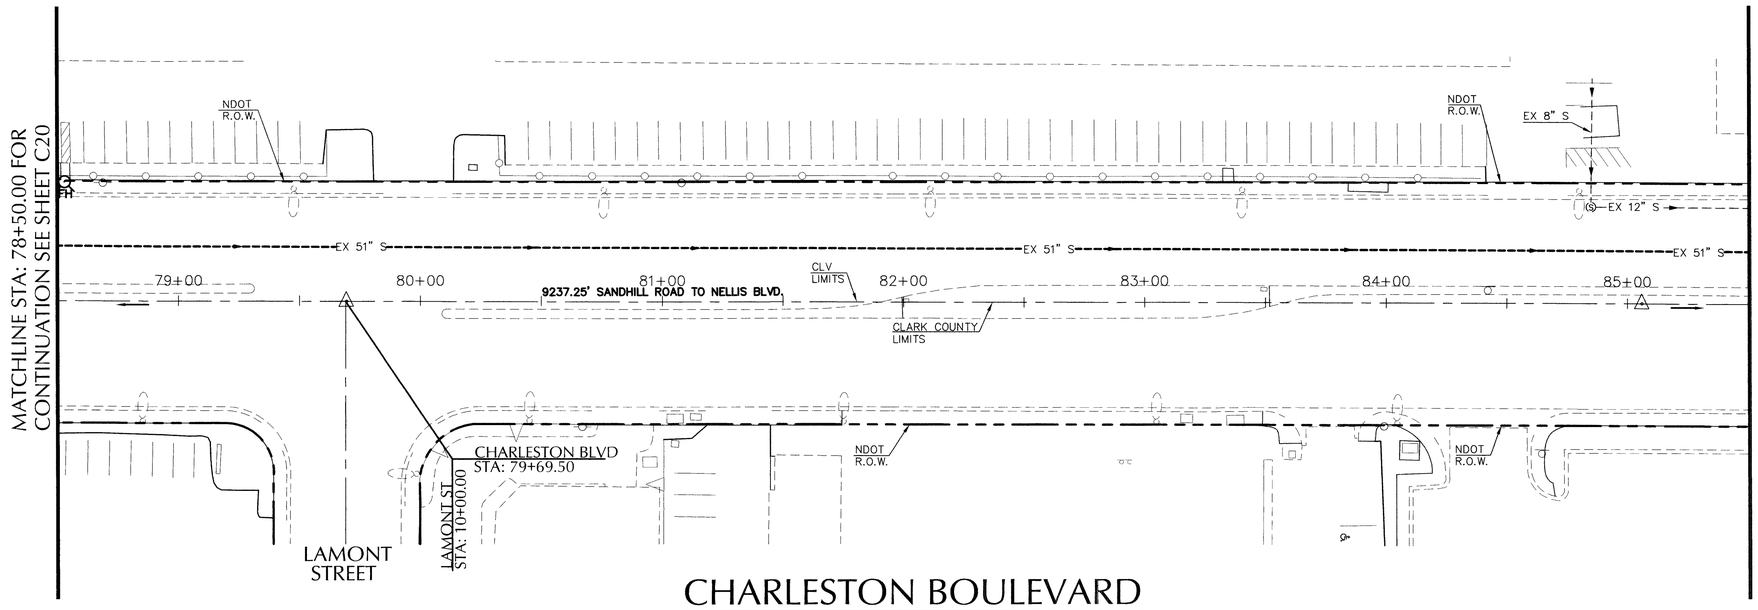

CHARLESTON BOULEVARD
(SR-159)

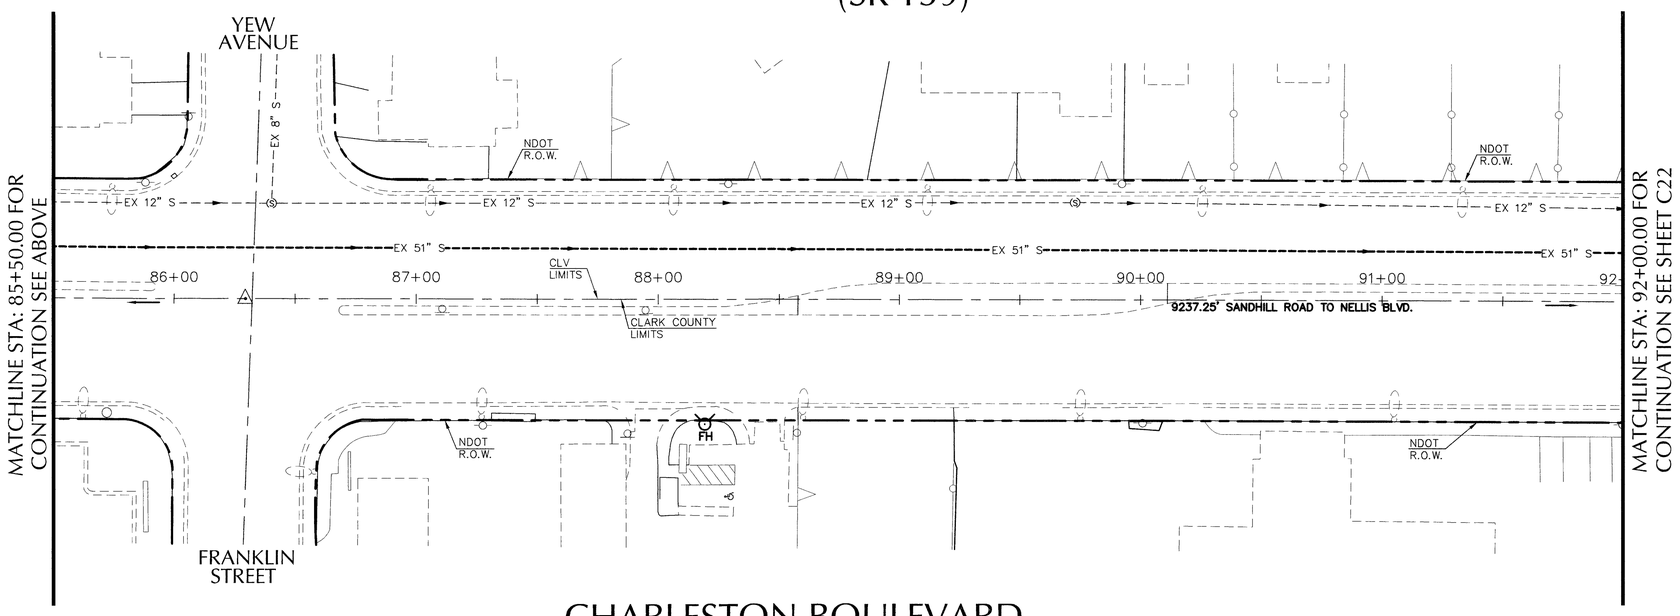

CHARLESTON BOULEVARD
(SR-159)

GRAPHIC SCALE

30 0 15 30 60 120

(IN FEET)
1 inch = 30 ft.

BASIS OF BEARING

N 89°53'41" E BEING THE SOUTH LINE OF SE 1/4, SECTION 31 TO 20S, R 62E, M.D.M., CITY OF LAS VEGAS, CLARK COUNTY NEVADA AS DELINEATED ON THAT CERTAIN RECORD OF SURVEY IN FILE 66 PAGE 52, RECORDED MAY 13, 1993.

BENCHMARK

CITY OF LAS VEGAS DATUM BM CLV 2LV02-32SWS A RIVET AND SQUARE PLATE IN TOP OF CURB @ NE CORNER OF CHARLESTON & LAMB. NAVD 88 ELEVATION 534.458 METERS (1753.47 FEET)

no	description of revisions	date	name

PROJECT NO.	1939 00
DATE	06-23-03
DRAWN BY	JDM
DESIGN BY	ARS
CHECKED BY	DHM

seal

PROFESSIONAL ENGINEER-STATE OF NEVADA
JAMES R. DAVIS
Exp. 12-31-04
CIVIL
No. 8292
12/12/03

MARTIN & MARTIN
MARTIN & MARTIN
CIVIL ENGINEERS
2101 SOUTH JONES BLVD.
SUITE 120
LAS VEGAS, NEVADA 89146
PHONE (702) 248-8000
FAX (702) 248-8070
E-MAIL: MARTMART@LVCM.COM

CHARLESTON BOULEVARD
SEWER REHABILITATION PLAN
SANDHILL ROAD TO NELLIS BOULEVARD
CLEARING & INSERSION POINTS
STA: 78+50.00 TO STA: 92+00.00

sheet
C21
SHEET 21 OF 45

drawing number
307-V841

AVOID CUTTING UNDERGROUND UTILITY LINES IT'S COSTLY.	AVOID OVERHEAD POWER LINE CONTACT
Call before you Dig— 1-800-227-2600 UNDERGROUND SERVICE ALERT (U.S.A.)	Call before you OVERHEAD 1-702-593-6111 NEVADA POWER ENVIRONMENT AND SAFETY SERVICES DEPARTMENT

MARTIN & MARTIN ASSUMES NO RESPONSIBILITY FOR EXISTING UTILITY LOCATIONS AND ELEVATIONS. THE UTILITIES SHOWN ON THIS DRAWING HAVE BEEN PLOTTED FROM THE BEST AVAILABLE INFORMATION. IT IS, HOWEVER, THE CONTRACTOR'S RESPONSIBILITY TO FIELD VERIFY THE LOCATION AND ELEVATION OF ALL UTILITIES PRIOR TO THE COMMENCEMENT OF ANY CONSTRUCTION. CONTRACTOR TO FIELD VERIFY ALL EXISTING SITE CONDITIONS PRIOR TO CONSTRUCTION. IF A CONFLICT EXISTS BETWEEN WHAT IS SHOWN ON THESE DRAWINGS AND WHAT EXISTS IN THE FIELD, THE CONTRACTOR IS TO NOTIFY THE ARCHITECT OR ENGINEER IMMEDIATELY.

BID# 04.1730.06

62546 R-mm 93361

H:\cad\land\1939 CHARLESTON\dwg\SHEETS\INVERSION.dwg 12/11/2003 1:19:54 PM