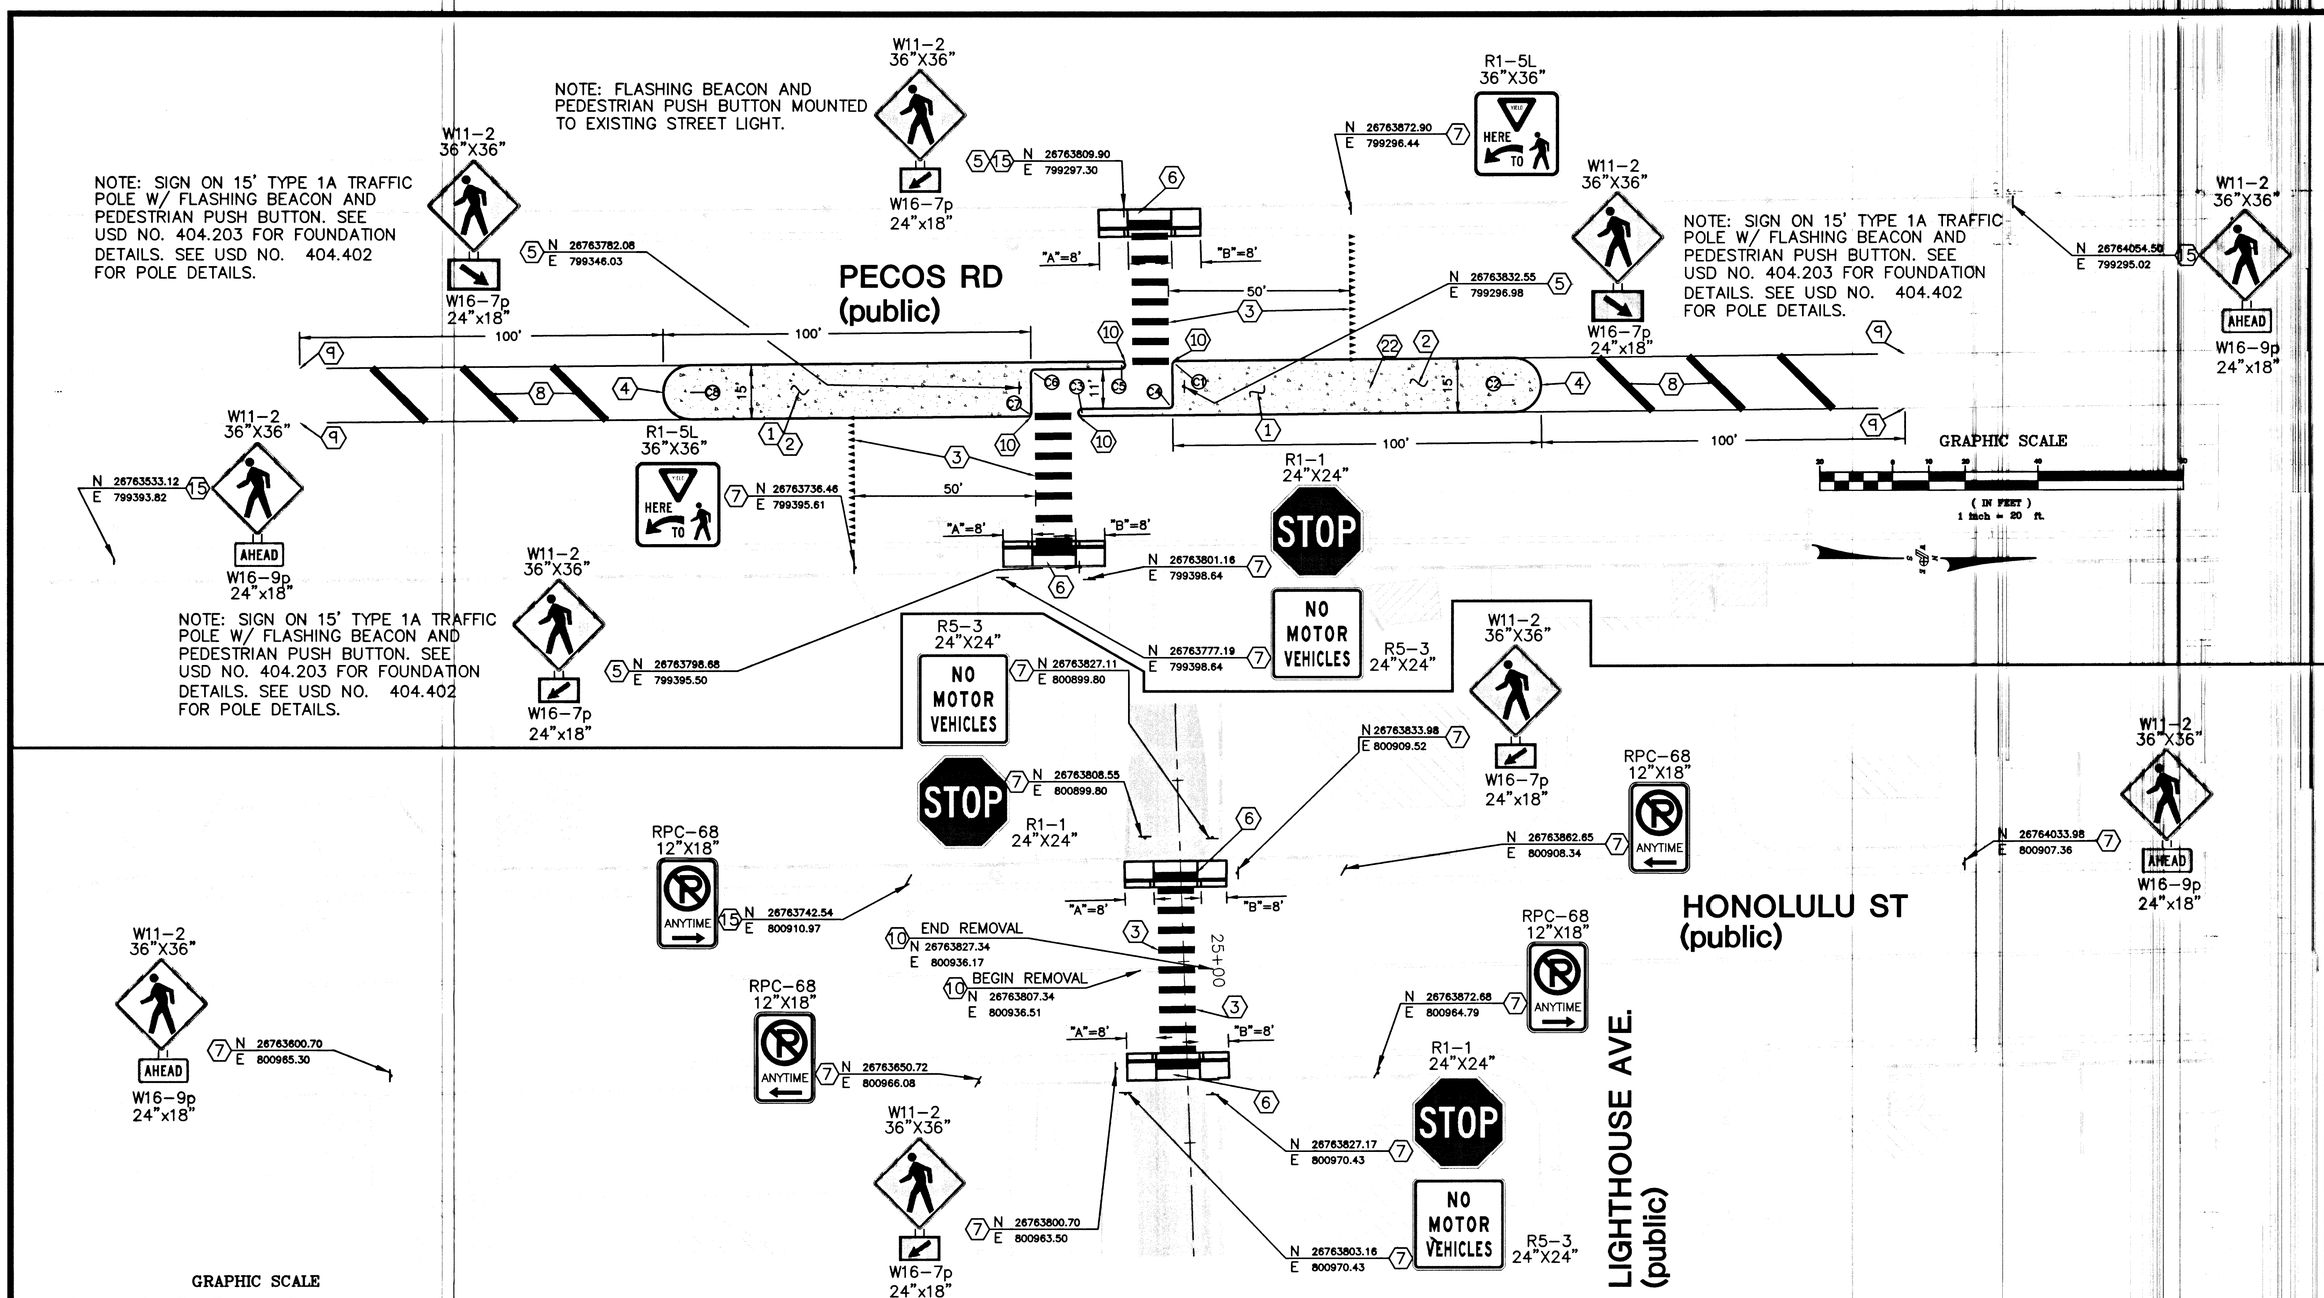

GRAPHIC SCALE

(IN FEET)
1 inch = 20 ft.

PECOS RD MEDIAN ISLAND CURVE TABLE (TO FACE OF CURB)						
CURVE	NORTHING	EASTING	RADIUS	LENGTH	TANGENT	DELTA
C1	26763825.03	799339.68	1.00	1.57	1.00	89°57'43"
C2	26763918.13	799345.39	7.50	23.56	INFINITE	180°00'00"
C3	26763799.13	799352.90	1.00	3.14	INFINITE	180°00'00"
C4	26763823.11	799350.70	1.00	1.57	1.00	89°57'43"
C5	26763810.03	799339.81	1.00	3.14	INFINITE	180°00'00"
C6	26763786.05	799342.01	1.00	1.57	1.00	89°57'43"
C7	26763784.13	799353.03	1.00	1.57	1.00	89°57'43"
C8	26763691.08	799347.32	7.50	23.56	INFINITE	180°00'00"

NOTE: ALL HORIZONTAL CONTROL TAKEN AT RADIUS POINT.

CONSTRUCTION NOTES

1. CONSTRUCT SHARED USE CROSSING PER USD NO. 256.4 (AS APPLICABLE)
2. CONSTRUCT TACK ON ISLAND PER USD NO. 221
3. INSTALL CROSSWALK MARKINGS AND STOP BAR (PMF) PER USD NO. 254A (NOTE: INSTALL YIELD LINES PER MUTCD).
4. INSTALL MEDIAN NOSE MARKINGS PER USD NO. 248
5. SOLAR PEDESTRIAN CROSSWALK (FLASHING BEACON SYSTEM) SEE SHEET EG1.01 FOR DETAILS
6. INSTALL SIDEWALK RAMP (CASE III) PER USD NO. 235 NOTE: ALL RAMP LANDINGS 12' "A" & "B" DIMENSIONS AS SHOWN
7. INSTALL SIGNS PER USD NO. 249A NOTE: ALL WARNING SIGNS SHALL BE FLUORESCENT YELLOW GREEN WITH BLACK LEGEND.
8. INSTALL YELLOW GORE STRIPE TYPE I (PMF) PER USD NO. 245 (2 OF 3) LIMITS AS SHOWN ON PLANS
9. INSTALL TYPE I CENTERLINE (RPM) PER USD NO. 244 LIMITS AS SHOWN ON PLANS MATCH EXISTING TYPE 2 CENTERLINE, REMOVE EXISTING INNER ROW AS APPLICABLE
10. REMOVE EXISTING TYPE I OR TYPE II CENTERLINE
15. INSTALL SIGN TO EXISTING STREETLIGHT NOTE: ALL WARNING SIGNS SHALL BE FLUORESCENT YELLOW GREEN WITH BLACK LEGEND.
22. ADJUST EXISTING MANHOLE TO GRADE

GENERAL NOTE

1. ALL STATIONING TAKEN FROM TRAIL ALIGNMENT
2. BASIS OF BEARING AND BENCH MARK INFORMATION SHOWN ON SHEET CNL.0

AVOID HITTING UNDERGROUND TRAFFIC SIGNAL SYSTEMS AND STREET LIGHT SYSTEM CONDUITS. IT'S COSTLY.
Call before you Underground
1-702-455-7511
CLARK COUNTY TRAFFIC SIGNAL SYSTEM
1-702-455-5300
FEDERAL AVIATION ADMINISTRATION (FAA) SYSTEM OF TRANSPORTATION (FAST)

AVOID HITTING OVERHEAD POWER LINES. IT'S COSTLY
Call before you Overhead
1-702-227-2929
NEVADA POWER ENVIRONMENT AND SAFETY SERVICES DEPARTMENT

Call before you Dig
Dial 811 or 811 Call 811 or
1-800-227-2600
CLARK COUNTY TRAFFIC OPERATIONS
1-702-455-7544

KEY MAP

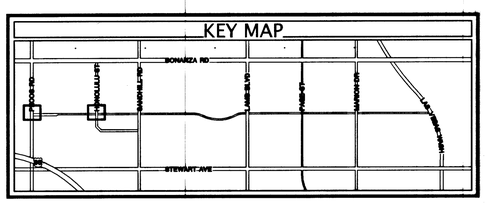

REVISIONS			
NO.	DATE:	DESCRIPTION	APP'D

DEPARTMENT OF PUBLIC WORKS
400 EAST STEWART
LAS VEGAS, NEVADA 89101
(702) 229-6276

poggemeyer
design group, inc.
engineers • planners • surveyors • landscape architects
2501 North Tenaya Way • Las Vegas, NV 89128 • (702) 255-0105 • (F) 702-255-5275

TITLE: CEDAR DRAINAGE TRAIL
CITY OF LAS VEGAS

SHEET: STREET CROSSING DETAILS

DRAWN BY: BMR 07/30/07
DESIGNED BY: BMR 07/30/07
CHECKED BY: WK 07/30/07
PROJECT NO: 05282C
SCALE: 1"=20' HORIZ N/A VERT

REGISTERED PROFESSIONAL ENGINEER STATE OF NEVADA
No. 017770
Exp. 12-31-07
CIVIL

Sheet
DET1.01
19 of 45
DRAWING NO.
676-06