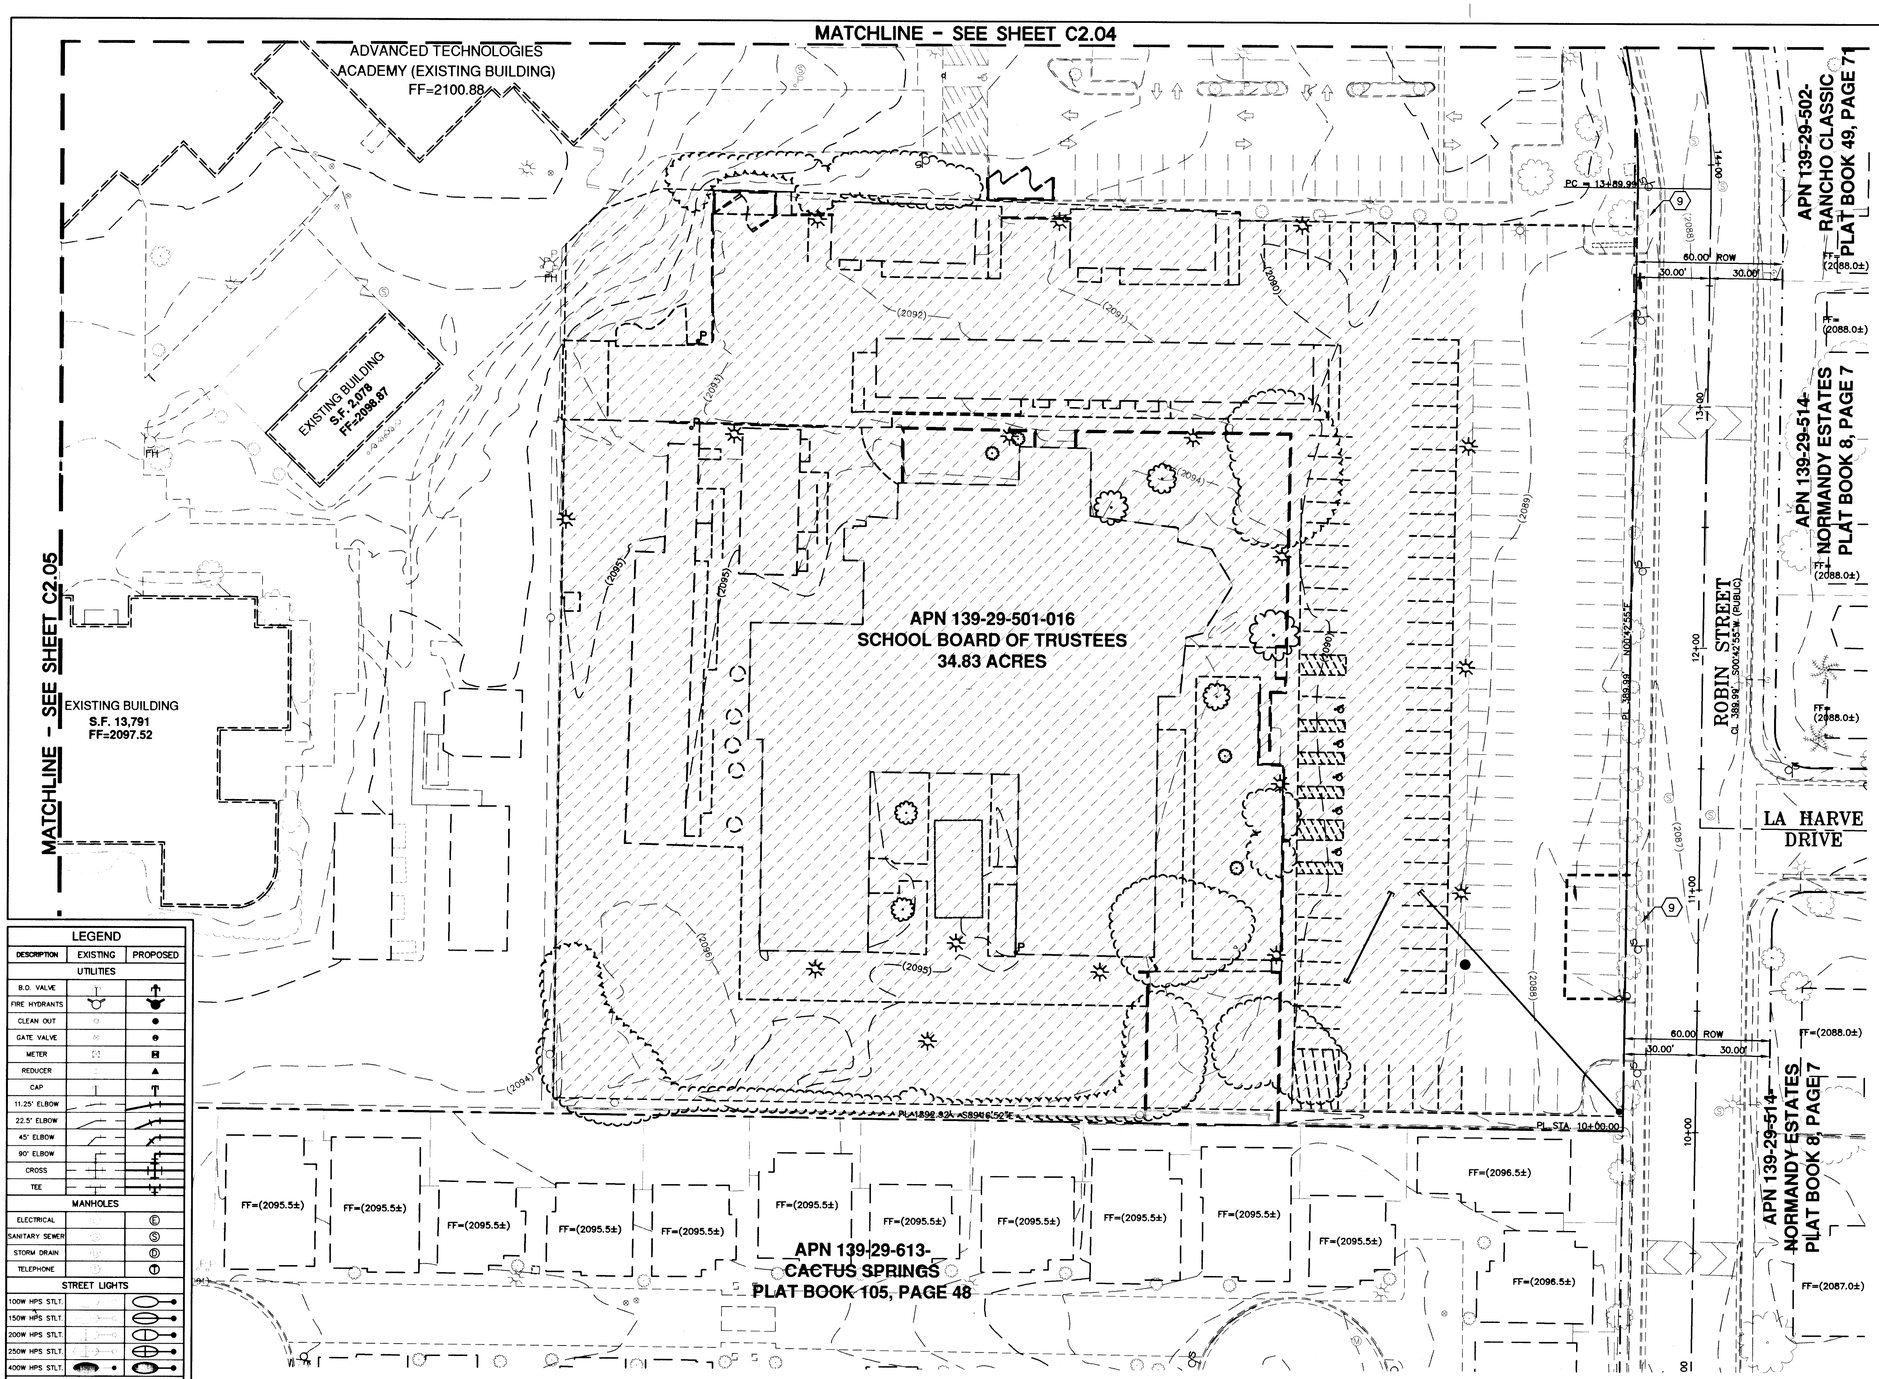

LEGEND

DESCRIPTION	EXISTING	PROPOSED
UTILITIES		
B.O. VALVE		
FIRE HYDRANTS		
CLEAN OUT		
GATE VALVE		
METER		
REDUCER		
CAP		
11.25° ELBOW		
22.5° ELBOW		
45° ELBOW		
90° ELBOW		
CROSS		
TEE		
MANHOLES		
ELECTRICAL		Ⓔ
SANITARY SEWER		Ⓢ
STORM DRAIN		Ⓓ
TELEPHONE		Ⓣ
STREET LIGHTS		
100W HPS STLT.		
150W HPS STLT.		
200W HPS STLT.		
250W HPS STLT.		
400W HPS STLT.		
GRADING		
SPOT ELEV.	←(12.3±) TC	←12.34 TC
SLOPE	(1.2%±)	1.23%
5' CONT.	(2005)	2005
1' CONT.		2007
SITE		
SIGN		
"L" CURB		
"A" CURB		
EDGE OF PVMT.		
WALL		
LINE TYPES		
CL OR SECTION LINE		
PROPERTY LINE		
RIGHT OF WAY LINE		
EASEMENT LINE		
SAWCUT LINE		
FLOW LINE		
SHADES		
HEAVY AC PAVEMENT		
LIGHT AC PAVEMENT		

N

GRAPHIC SCALE

30 0 15 30 60 120

(IN FEET)
1 INCH = 30 ft

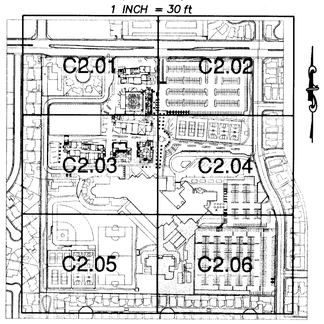

KEY MAP
N.T.S.

DEMOLITION NOTES

– NOT ALL NOTES USED ON THIS SHEET –

1. REMOVE EXISTING CURB (AND GUTTER) AND DISPOSE OF PROPERLY.
2. REMOVE EXISTING AC PAVEMENT AND DISPOSE OF PROPERLY.
3. PROTECT EXISTING LANDSCAPE AND TREES IN PLACE.
4. EXISTING LANDSCAPE, SEE LANDSCAPE PLANS.
5. REMOVAL OF EXISTING AREA LIGHTS/POLES TO BE COORDINATED BY CCSD.
6. REMOVE EXISTING SIDEWALK AND DISPOSE OF PROPERLY.
7. REMOVE EXISTING CONCRETE AND DISPOSE OF PROPERLY.
8. BUILDING TO BE REMOVED BY OWNER. CONTRACTOR TO COORDINATE WITH CCSD.
9. PROTECT EXISTING CURB, GUTTER, SIDEWALK, DRIVEWAYS & SCREEN WALLS IN PLACE.
10. REMOVE AND RELOCATE EXISTING FIRE HYDRANT, FIRE APPARATUS AND CAP WATER LINE. SEE SHEET C4.01 FOR PROPOSED LOCATION.
11. COORDINATE ELECTRICAL PANELS, SERVICE, METER REMOVALS WITH CCSD. REFER TO ELECTRICAL PLANS.
12. REMOVE EXISTING GATE.
13. REMOVE EXISTING SIGN.
14. EXISTING WATER TO BE REMOVED. SEE UTILITY SHEETS FOR NEW LAYOUT.
15. EXISTING SEWER TO BE REMOVED. SEE UTILITY SHEETS FOR NEW LAYOUT.
16. EXISTING SEWER MANHOLE TO BE REMOVED.
17. PROTECT EXISTING WATER METERS.
18. PROTECT EXISTING STREETLIGHT.
19. PROTECT EXISTING TRAFFIC SIGNAL.
20. PROTECT EXISTING RPPA.
21. REMOVE EXISTING BOLLARDS.
22. REMOVE EXISTING ELECTRICAL LINES CONTRACTOR TO COORDINATE WITH CCSD.
23. REMOVE COURTS AND COURT APPARATUS. COORDINATE WITH CCSD FOR SALVAGEABLE APPARATUS. DISPOSE OF ALL UN-SALVAGEABLE ITEMS PROPERLY.
24. REMOVE EXISTING WALL.
25. REMOVE FENCING & FENCING POST AND DISPOSE OF PROPERLY.
26. CONTRACTOR TO DISCONNECT, STORE, AND REINSTALL OUTDOOR MECHANICAL UNIT.

BASIS OF BEARINGS

SOUTH 89°52'09" EAST BEING THE NORTH LINE OF THE NORTHEAST QUARTER (NE 1/4) OF SECTION 29, TOWNSHIP 20 SOUTH, RANGE 61 EAST, M.D.M., CLARK COUNTY, NEVADA AS SHOWN BY MAP THEREOF ON FILE IN BOOK 48, PAGE 77 OF PLATS IN THE CLARK COUNTY RECORDERS OFFICE, CLARK COUNTY, NEVADA.

BENCHMARK

CITY OF LAS VEGAS NO: OLV0129NNW6
RIVET & PLATE IN TOP OF CURB @ SE CORNER OF VEGAS DR. & TUMBLEWEED.
ELEV.= 642.5245 (METRIC)
2108.02 (U.S. SURVEY FEET) "NAVD 88"

NOTE:

REMOVE A MINIMUM OF 18 INCHES OF SOIL BELOW THE BOTTOM OF PLANNED ASPHALTIC PAVEMENT AND CONCRETE SLAB SECTIONS; SCARIFY, MOISTURE CONDITION, AND COMPACT A MINIMUM OF 6 INCHED OF THE REMAINING SUBGRADE, THEN REPLACE THE EXCAVATED SECTION WITH A MINIMUM OF 18 INCHES OF STRUCTURAL FILL CONFORMING WITH SECTION 5.3.3 OF THE SOIL AND FOUNDATION INVESTIGATION REPORT BY CONVERSE CONSULTANTS, DATED DECEMBER 14, 2006.

SAFETY ALERT
Call Before You Dig
Avoid hitting underground traffic signal and street light system conduits. It's costly.
Call before you Dig
Avoid cutting underground utility lines. It's costly.
Call before you Dig
1-702-455-7511
C.C. TRAFFIC OPERATIONS

H26469

109766

CivilWorks inc
Engineering with "sensible" solutions tailored to your "specific" needs.
7625 Dean Martin Drive, Suite #101 • Las Vegas, NV 89139-5975
Ohice #:(702) 876-3474 • Fax #:(702) 876-1323

CENTRAL CAREER & TECH SCHOOL
@ ROBIN ST. AND VEGAS DR.

OWNER/DEVELOPER: CLARK COUNTY SCHOOL DISTRICT
CONSTRUCTION MANAGEMENT DIVISION
4828 S. PEARL STREET
LAS VEGAS, NEVADA 89121
(702) 799-9695

PROJ. NO.	5280/0352.00
PROJ. ENGR.	BRANDON A. POTTS
DRAWN BY	DAW
REVISIONS	△ △ △ △ △ △
DATE	12/Mar/08
TECH'N	CLL/DJA
ENGR. CHK.	BAP

PRINTS REQUIRE ENGINEER'S SEAL AND SIGN FOR PROOF OF VALIDITY

PROFESSIONAL ENGINEER STATE OF NEVADA
BRANDON A. POTTS
Exp: 12/31/09
CIVIL
No. 13121

DEMOLITION PLAN – PAGE 6

SHEET # C2.06
9 OF 32