7 North Building Elevation
Scale: n.t.s.

4 East Building Elevation
Scale: n.t.s.

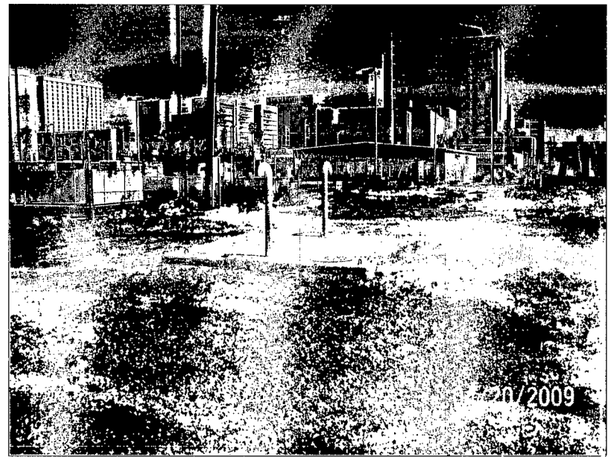

8 20,000 Gallon Vault
Scale: N.T.S.

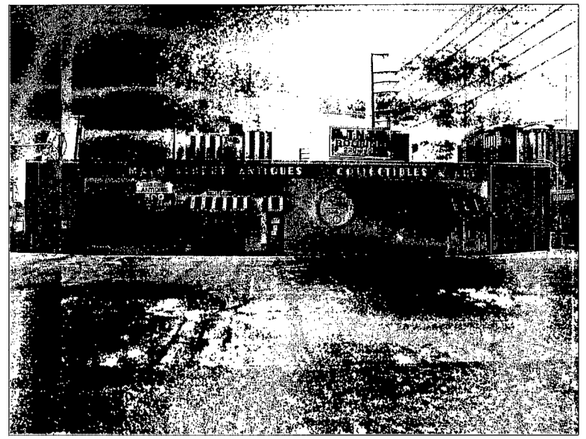

5 South Building Elevation
Scale: n.t.s.

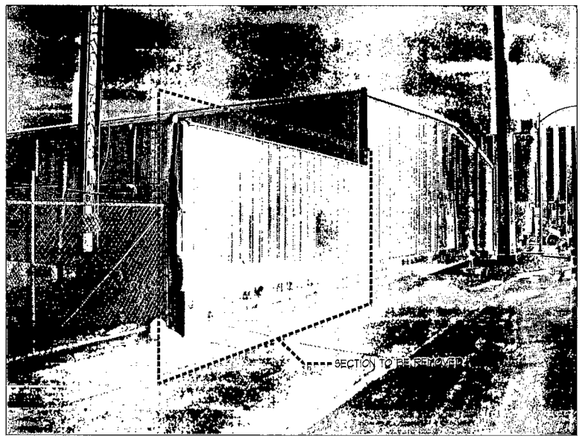

9 Metal Building
Scale: n.t.s.

6 West Building Elevation
Scale: n.t.s.

122707

10/14/2008 8:59:04 AM

CITY OF LAS VEGAS NEVADA

DEPARTMENT OF PUBLIC WORKS

REVISIONS

CONSULTANT

400 and 500 South Main Street
Demolition

Photos

STAMP

OWNER: CITY OF LAS VEGAS
DEPARTMENT OF PUBLIC WORKS
ARCHITECTURAL SERVICES

400 EAST STEWART AVENUE
LAS VEGAS, NEVADA 89101
PHONE: (702) 229-6535
FAX: (702) 384-1846
TDD: (702) 386-9108

DRAWN	mkp
FILE	D2-Demo
DATE	September 2008
SCALE	
BID NO	09.15341.17
CIV DWG NO	521-296
HANSEN NO	28435
SHT NO	D2

DRAWING AS INSTRUMENTS OF SERVICE ARE THE PROPERTY OF THE DESIGN PROFESSIONAL WHOSE STAMP OF CERTIFICATION APPEARS ON THE DRAWINGS AND SPECIFICATIONS. ANY USE OR REPRODUCTION IN WHOLE OR IN PART WITHOUT WRITTEN CONSENT IS STRICTLY PROHIBITED EXCEPT IN THE CONSTRUCTION OF ANY OTHER PROJECT N.A.C. 623.330.