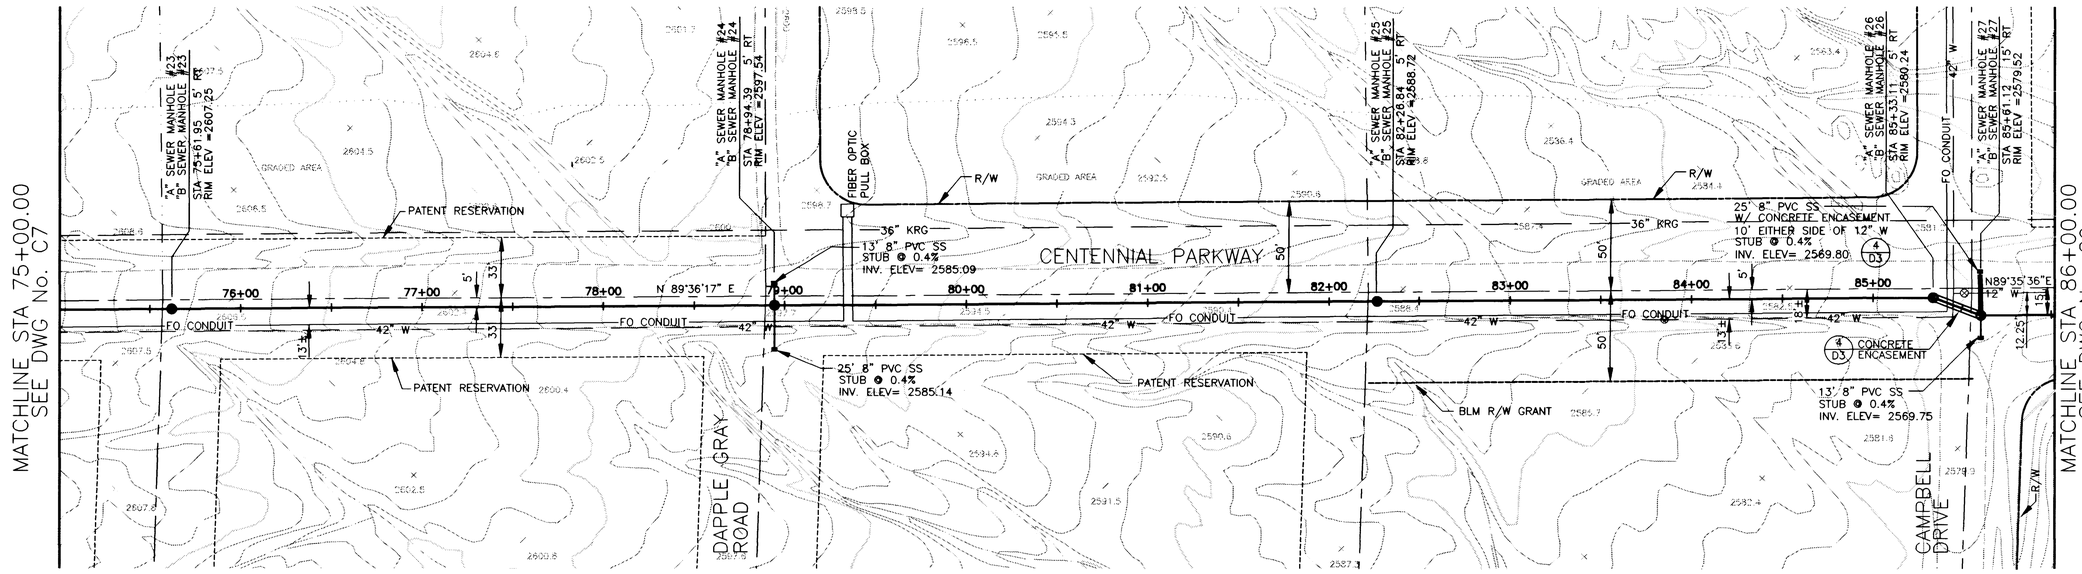


N

SCALE: HORIZ. 1"=40'
VERT. 1"=4'

Avoid cutting underground utility lines. It's costly.

Call before you Dig
1-800-227-2600

**SANITARY SEWER ALTERNATIVES**

ALT "A" – 8" SEWER STA 1+03.75 TO STA 18+80.47
10" SEWER STA 18+80.47 TO STA 98+90.83
27" SEWER STA 98+90.83 TO STA 125+20.39
30" SEWER STA 125+20.39 TO STA 156+66.01
33" SEWER STA 156+66.01 TO STA 190+44.26

ALT "B" – 8" SEWER STA 1+03.75 TO STA 190+44.26
(FOR BIDDING PURPOSES ONLY)

NOTE:
ALL EXISTING UTILITY LOCATIONS SHOWN HEREON ARE APPROXIMATE ONLY. IT SHALL BE THE CONTRACTOR'S RESPONSIBILITY TO DETERMINE THE EXACT VERTICAL AND HORIZONTAL LOCATION OF ALL EXISTING UNDERGROUND UTILITIES PRIOR TO CONSTRUCTION AND RELOCATE THESE UTILITIES AS NECESSARY. NO REPRESENTATION IS MADE THAT ALL UTILITIES ARE SHOWN HEREON. THE ENGINEER ASSUMES NO LIABILITY FOR UTILITIES NOT SHOWN OR UTILITIES NOT SHOWN IN THEIR PROPER LOCATIONS.

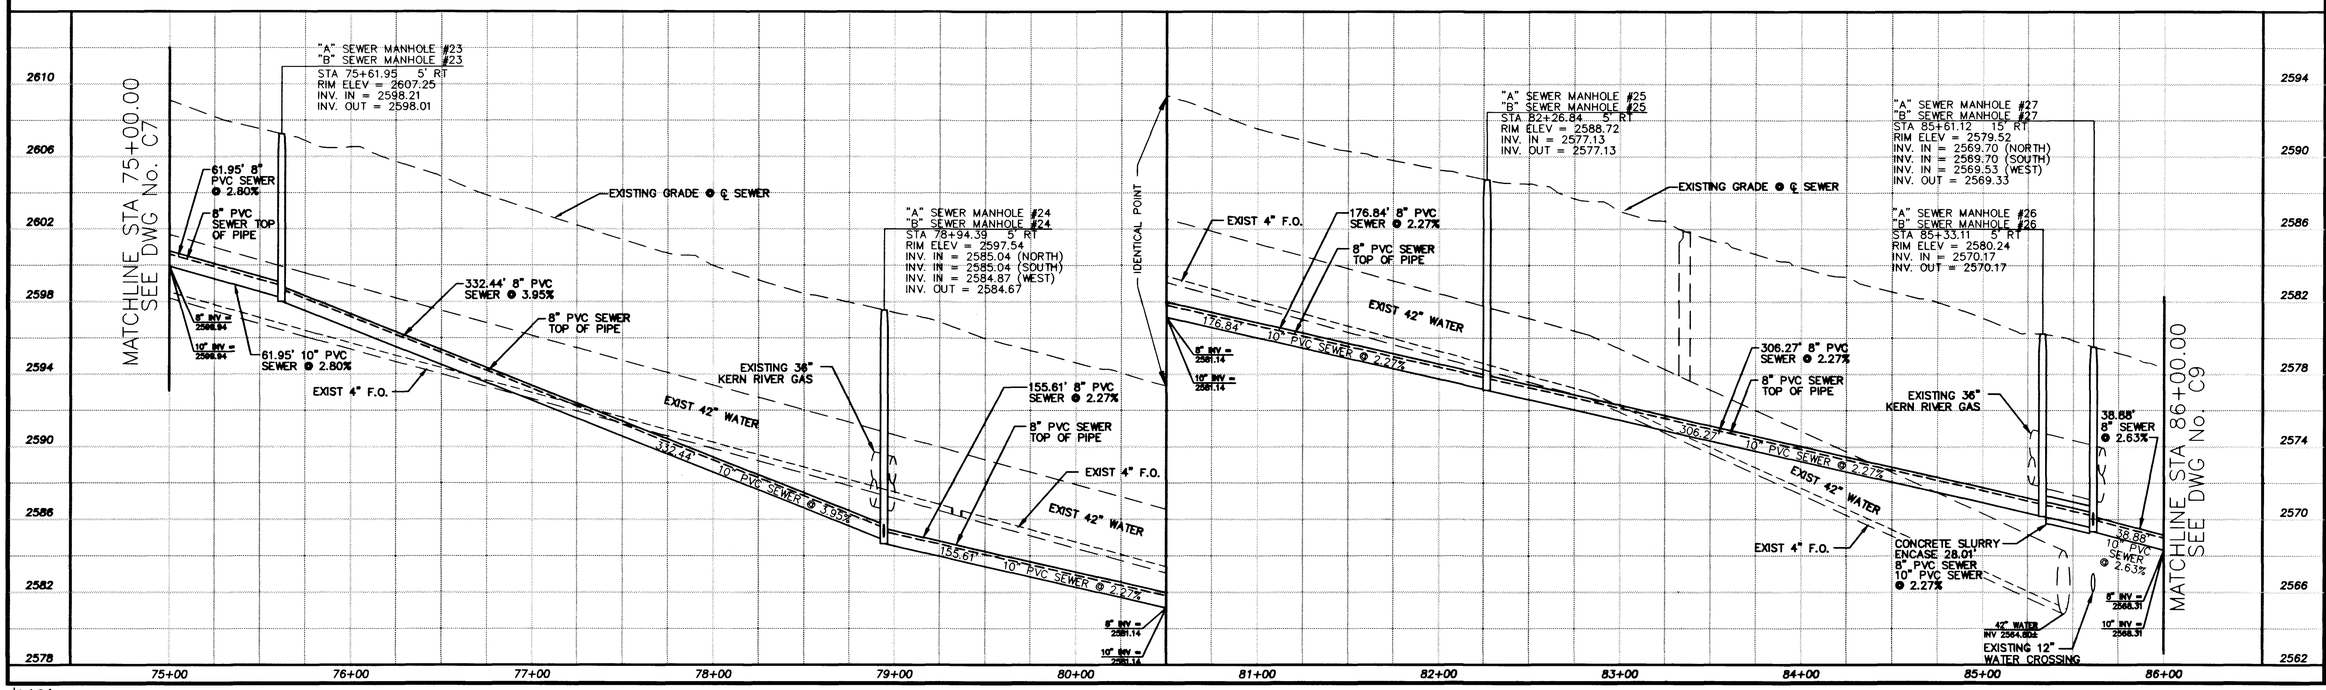


REVISIONS

| NO. | DATE | DESCRIPTION | APPROVED |
|---|---|---|---|

DURANGO INTERCEPTOR SEWER

DRAWN BY: J ARROYO
DESIGNED BY: J LUSTIG
CHECKED BY: L ATWELL
DATE: 8-31-98
JOB NO.: 51449

PBSJ
901 N. Green Valley Pky.
Suite 200
Henderson, Nevada 89074
Phone: 702.263.2200
Fax: 702.263.2269

ENGINEERING PLANNING SURVEYING CONSTRUCTION SERVICES

PROFESSIONAL ENGINEER LEE ATWELL No. 12112 STATE OF NEVADA

Department of Public Works

DURANGO INTERCEPTOR SEWER
PLAN AND PROFILE
STA 75+00.00 TO STA 86+00.00

CITY OF LAS VEGAS NEVADA

DRAWING No. C8 13/26

10426

307-V770

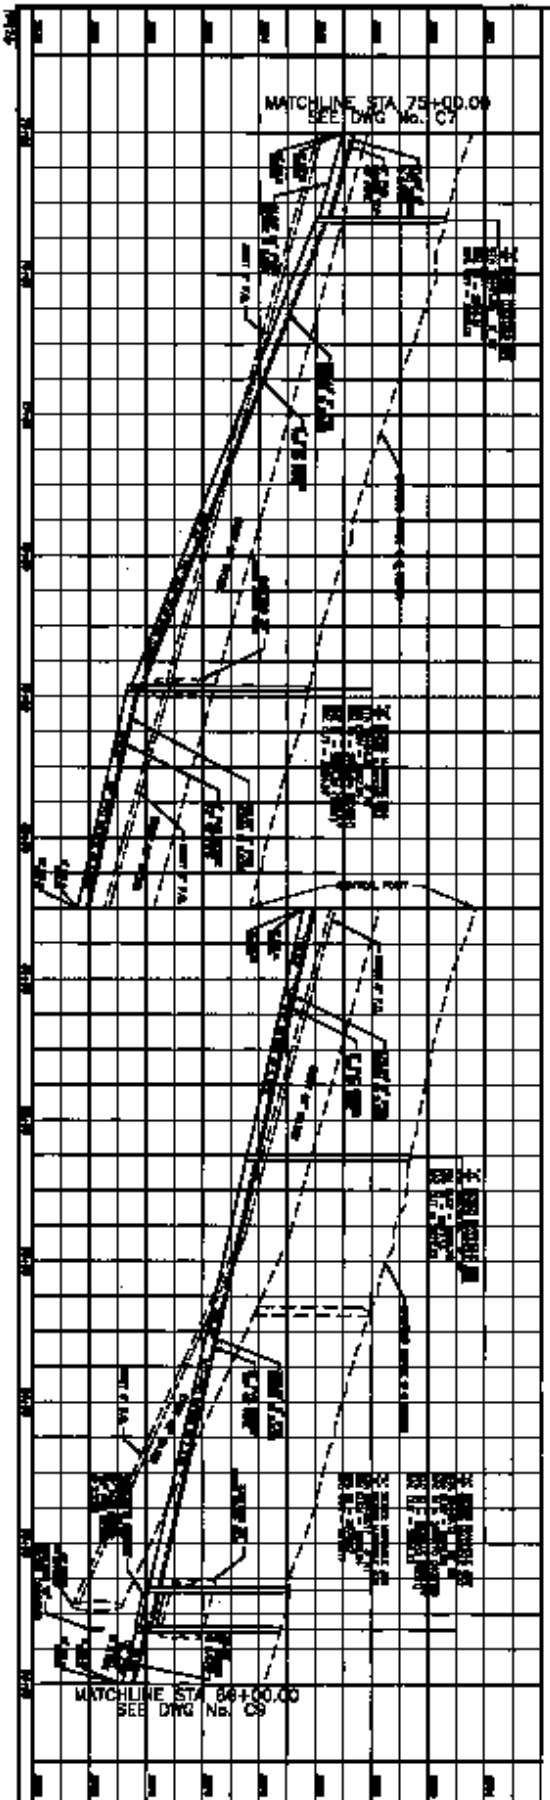

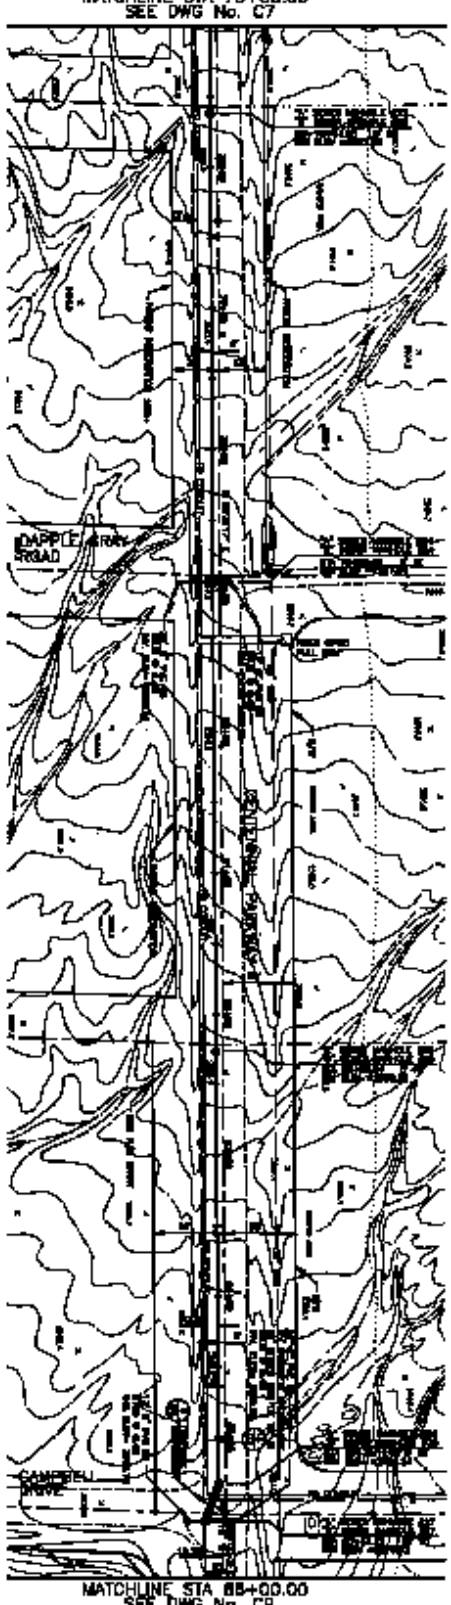

Department of Public Works

DURANGO INTERCEPTOR SEWER
PLAN AND PROFILE
STA 75+00.00 TO STA 86+00.00

PBSJ

REVISIONS