Q:\ELKHORN1\216SE01A Tue Dec 21 02:16:47 1993 SHADFD 1-9,WHITEOUT 10, SOLID 11 & UP- 486-50#11
HP DesignJet 600!! HP-GL/2 ADI 4.2 plotter driver by Hewlett-Packard 1.0

MATCH LINE STA.21+00 SEE ABOVE RIGHT

BEGIN CONSTRUCTION STA.10+00

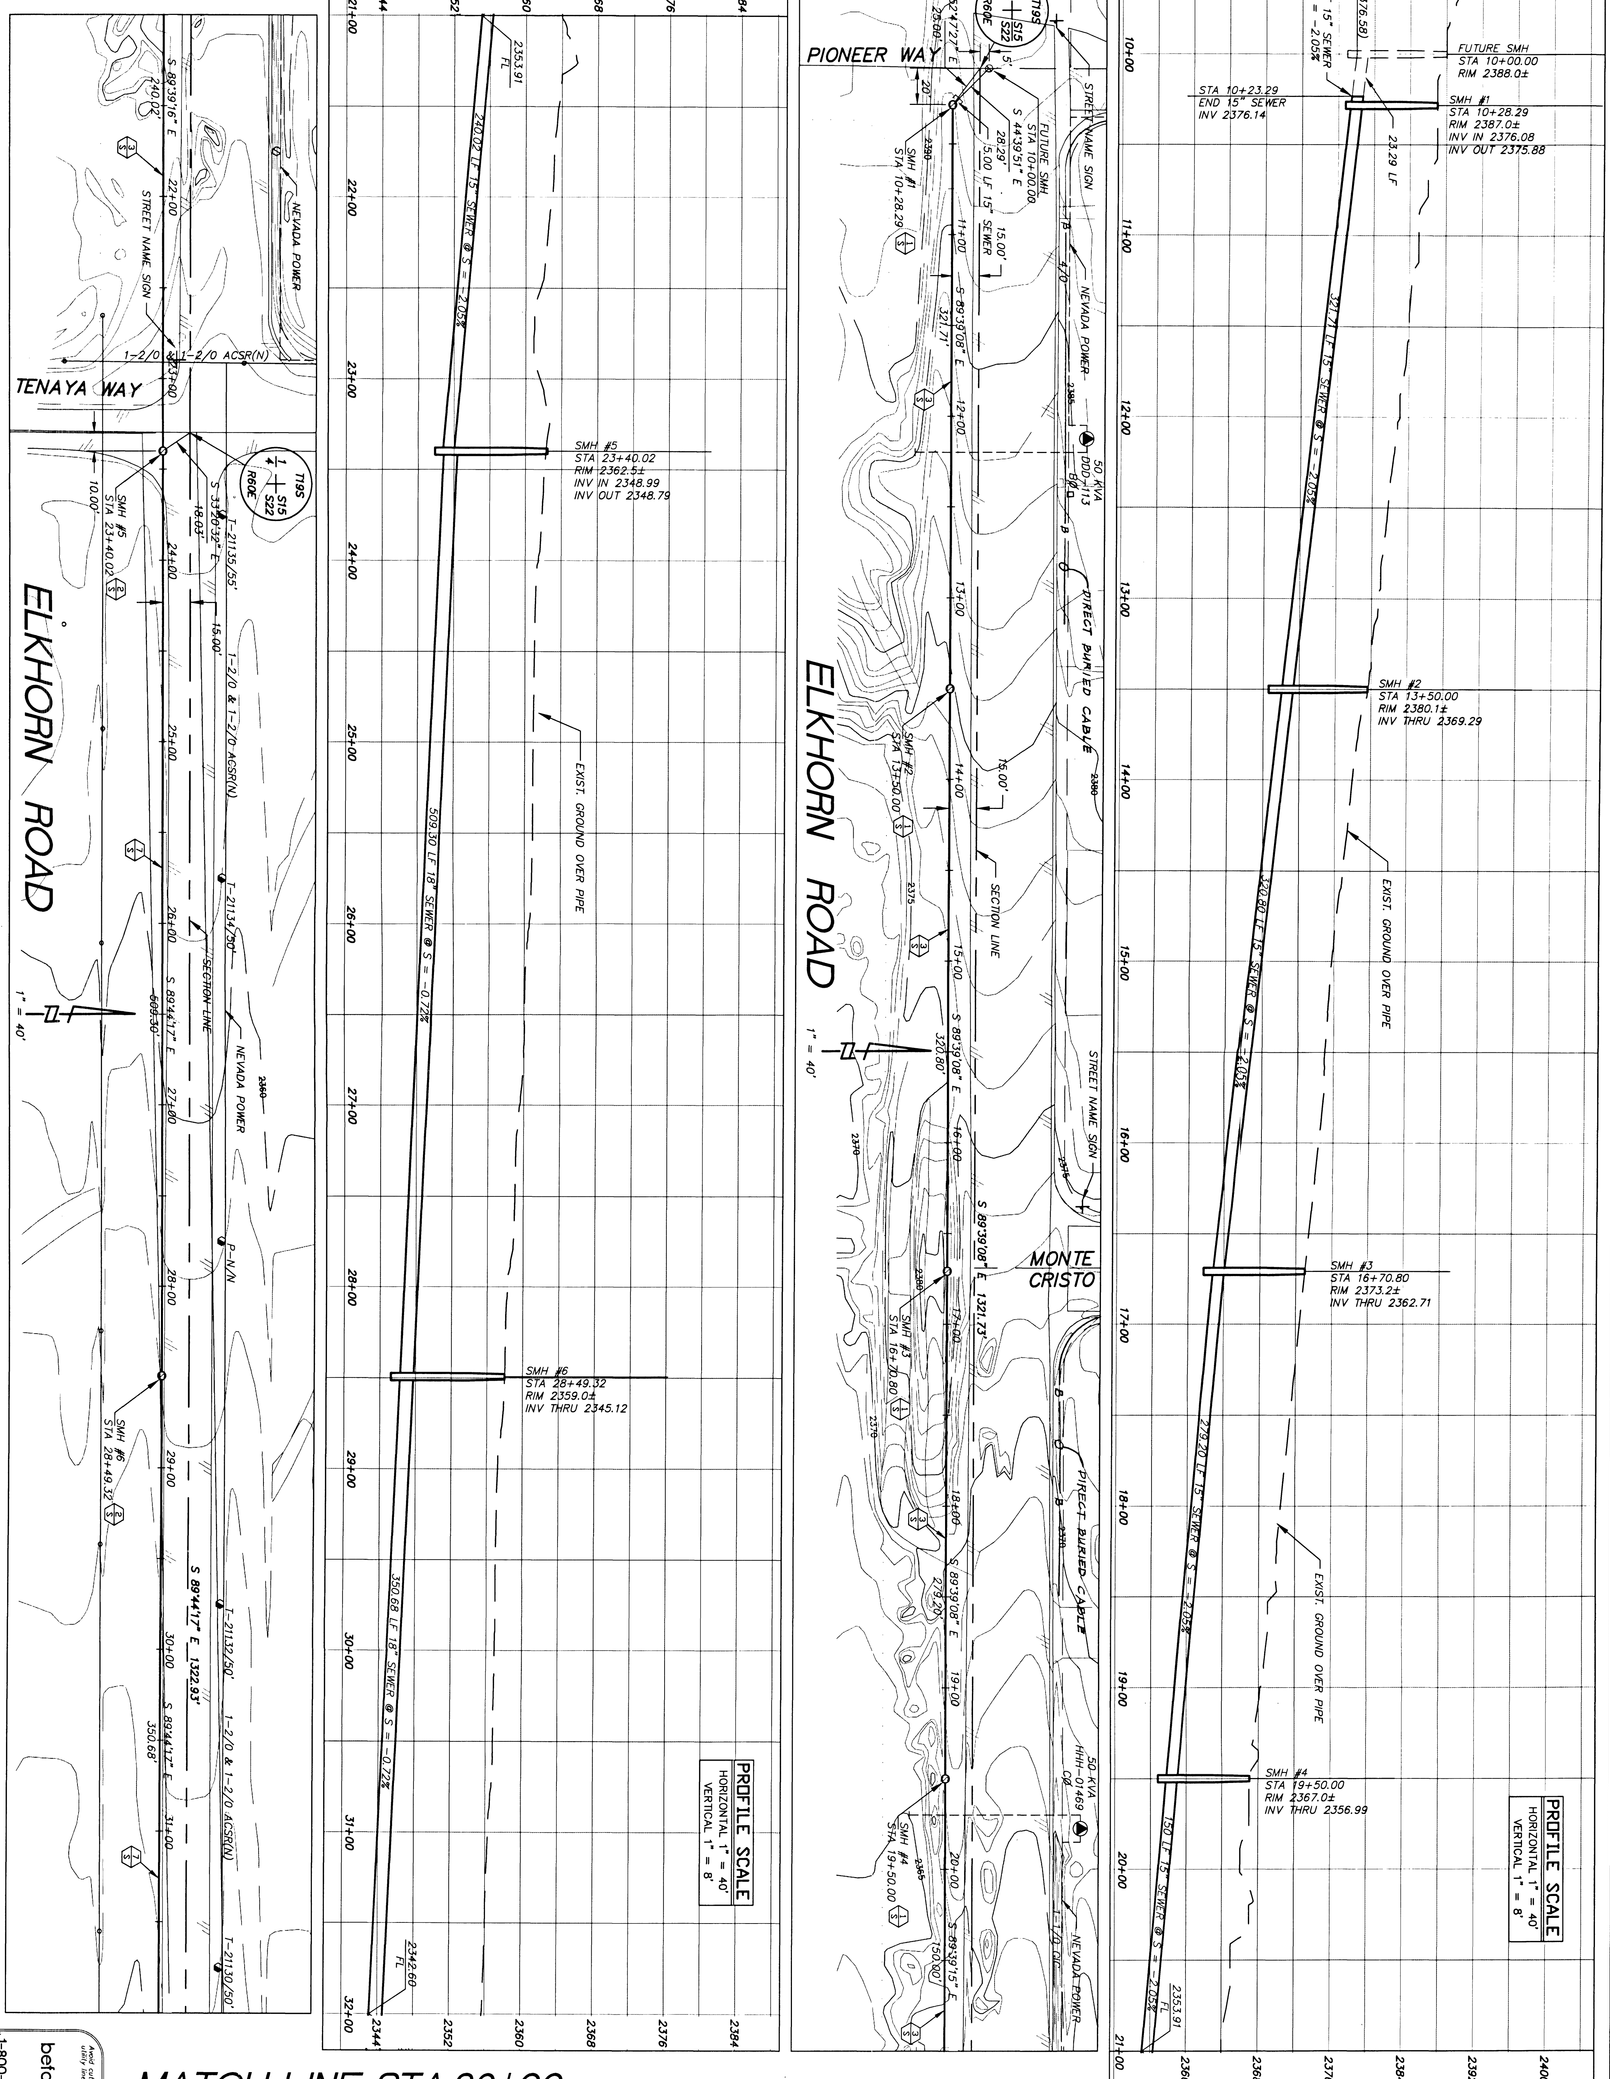

MATCH LINE STA.32+00 SEE SHEET SE-2A

MATCH LINE STA.21+00 SEE BELOW LEFT

NOTE : FOR QUANTITIES SEE SHEET SE-6A

Avoid cutting underground utility lines. It's costly!
Call before you Dig.
1-800-227-2600
UNDERGROUND SERVICE (USA)

WATT/LV.INC	SHEET NO.: SE-1A 3OTY-42 99-05 3 OF 8 SHEETS
ELKHORN SPRINGS SEWER	
ELKHORN SPRINGS OVERSIZED OFFSITE SEWER STA. 10+00 - STA. 32+00	

ENGINEER
THE KEITH COMPANIES, NEVADA
4052 SOUTH INDUSTRIAL ROAD, LAS VEGAS, NV 89103 (702)733-0350 FAX(702)733-9262

- PLANNING
- CIVIL ENGINEERING
- ENVIRONMENTAL SERVICES
- LAND SURVEYING
- DEVELOPER SERVICES
- PUBLIC WORKS
- WATER RESOURCES

REV.	DATE	DESCRIPTION	DATE	APPROVAL

PROFESSIONAL ENGINEER STATE OF NEVADA
WILLIAM WHEELER
12-21-93
CIVIL
No. 010389