MATCH LINE STA.97+00
SEE SHEET SE-4A

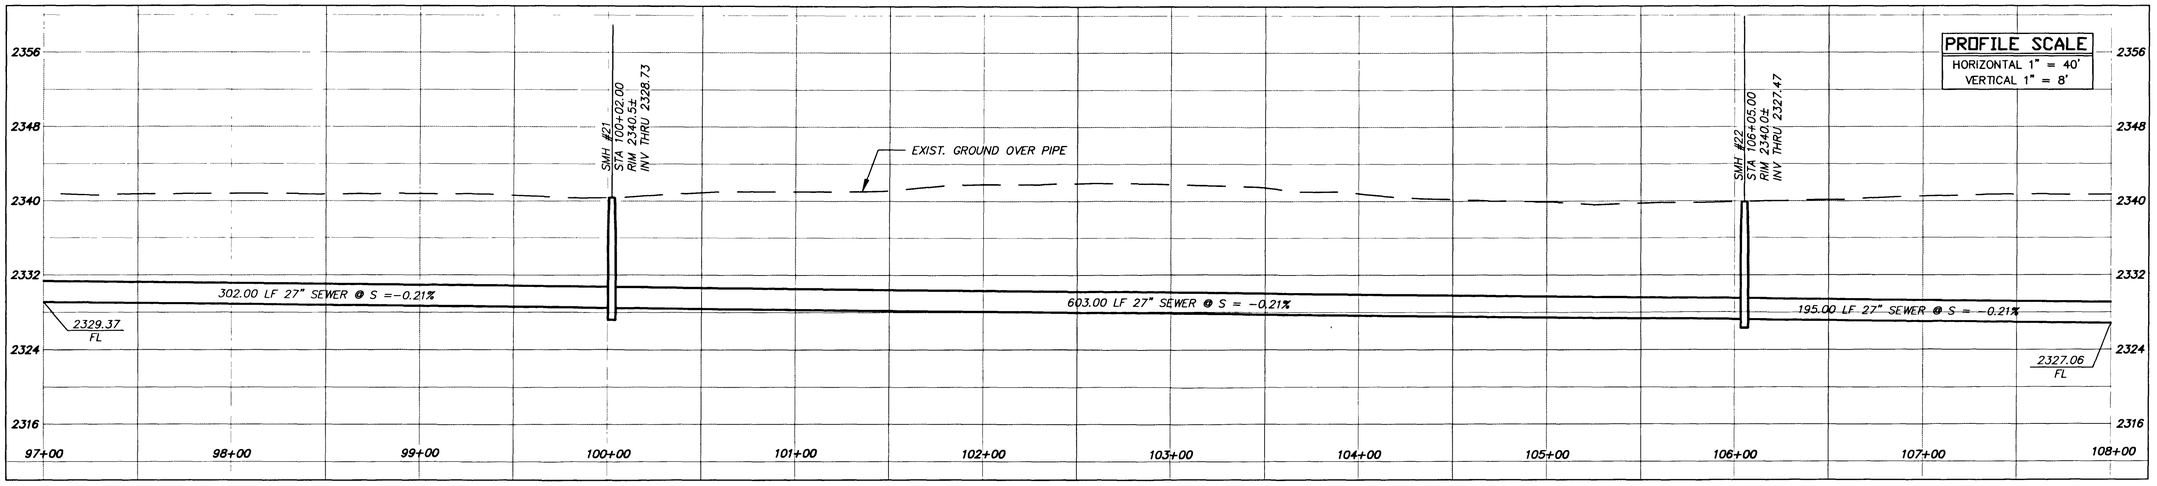

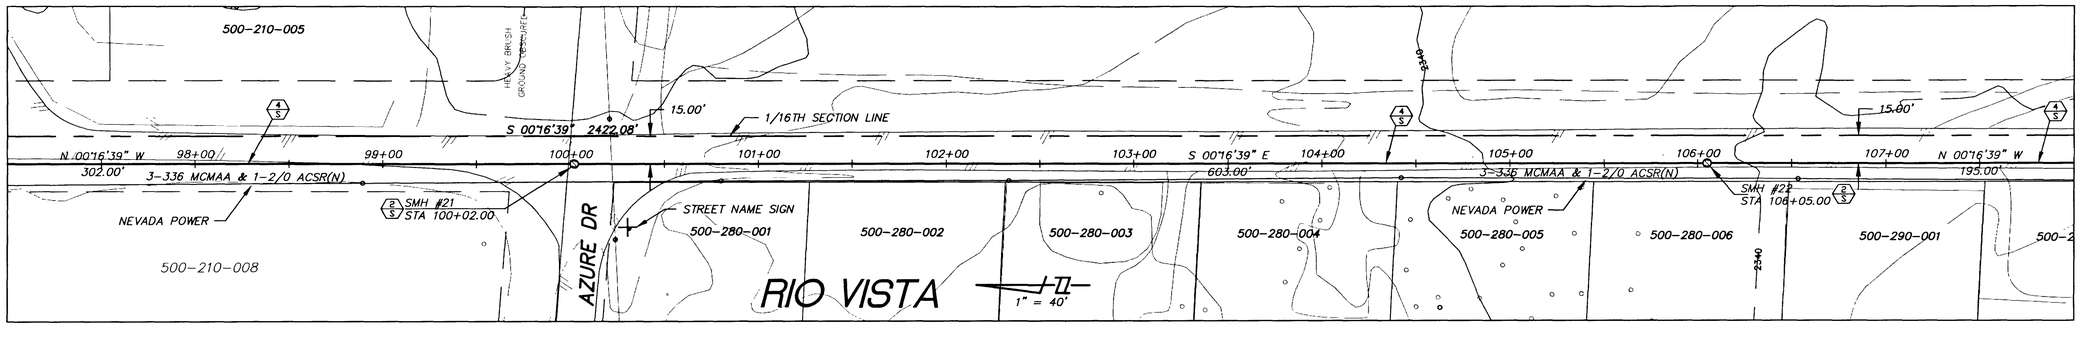

MATCH LINE STA.108+00
SEE ABOVE RIGHT

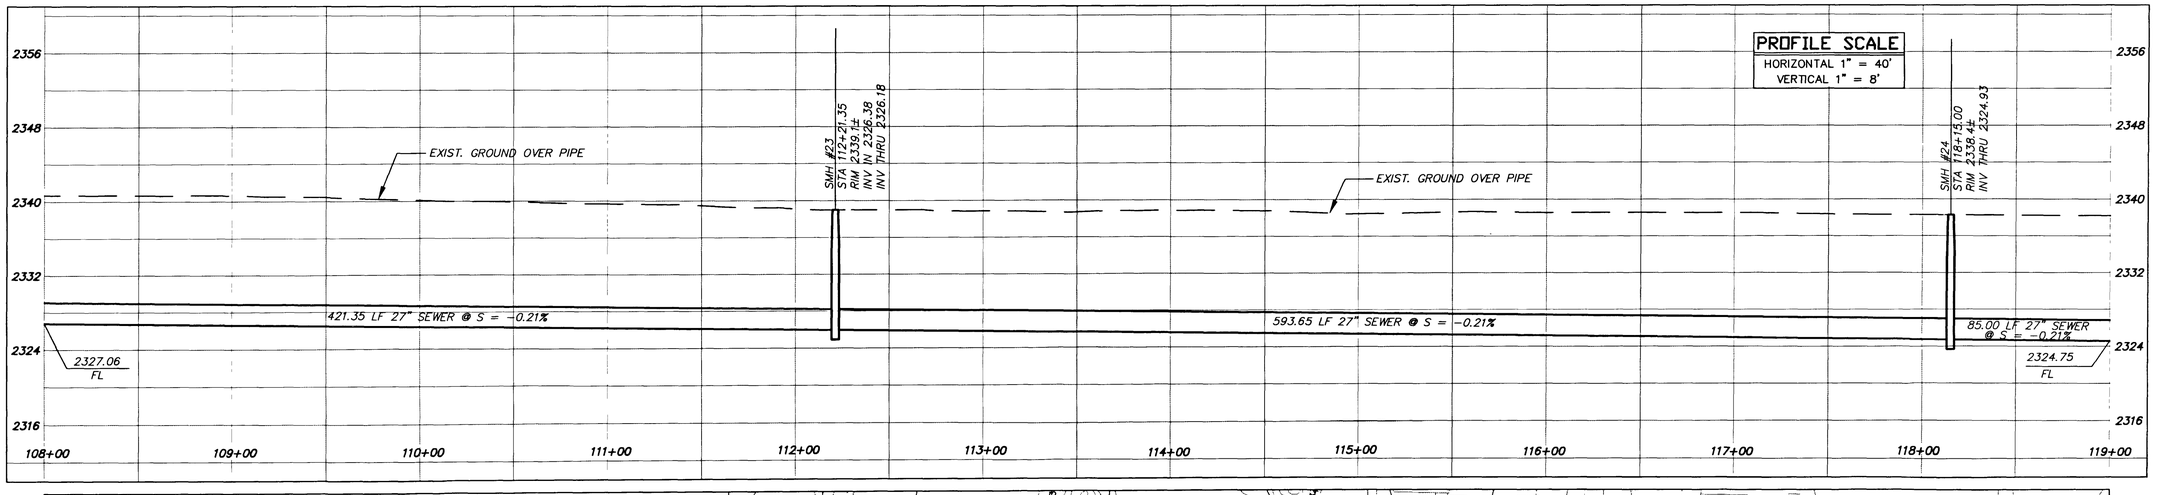

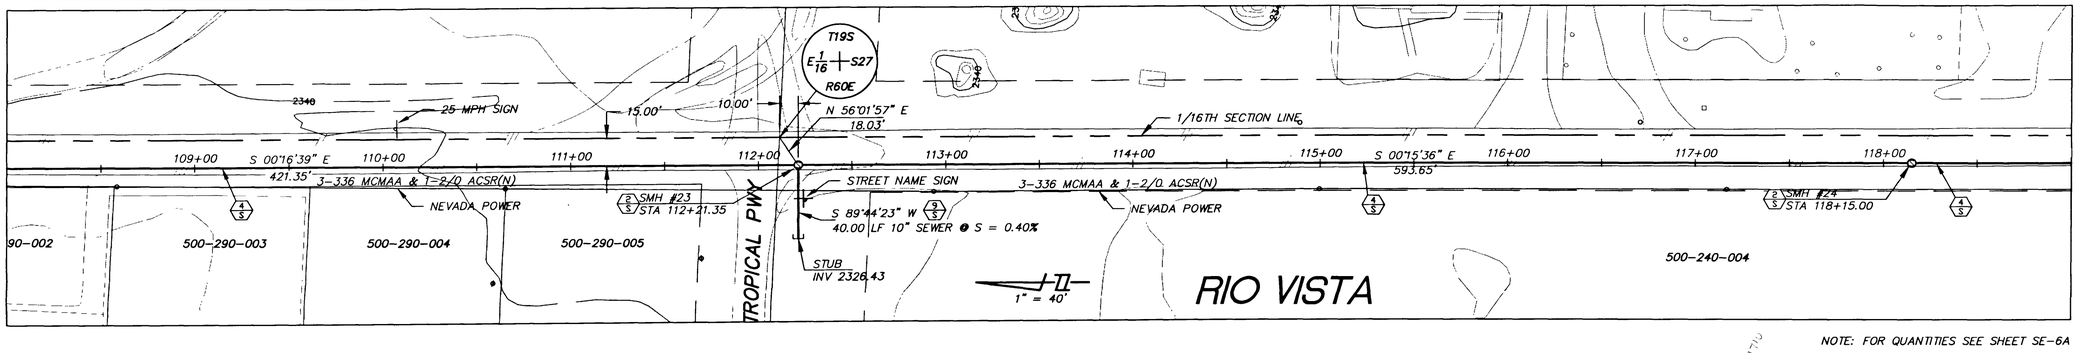

MATCH LINE STA.119+00
SEE SHEET SE-6A

Avoid cutting underground utility lines. It's costly.
Call before you Dig.
1-800-227-2600
UNDERGROUND SERVICE (USA)

NOTE: FOR QUANTITIES SEE SHEET SE-6A

11-8-17

THE KEITH COMPANIES, NEVADA
ENGINEER
4052 SOUTH INDUSTRIAL ROAD, LAS VEGAS, NV 89103 (702)733-0350 FAX(702)733-0252
• PLANNING
• CIVIL ENGINEERING
• ENVIRONMENTAL SERVICES
• LAND SURVEYING
• DEVELOPER SERVICES
• PUBLIC WORKS
• WATER RESOURCES

REV.	DATE	DESCRIPTION	DATE	APPROVAL

WATT/LV, INC.

ELKHORN SPRINGS SEWER

ELKHORN SPRINGS
OVERSIZE OFF-SITE SEWER
STA.97+00.00 TO STA.119+00.00

SHEET NO.:
SE-5A
7 OF 8 SHEETS

307Y-4299-05