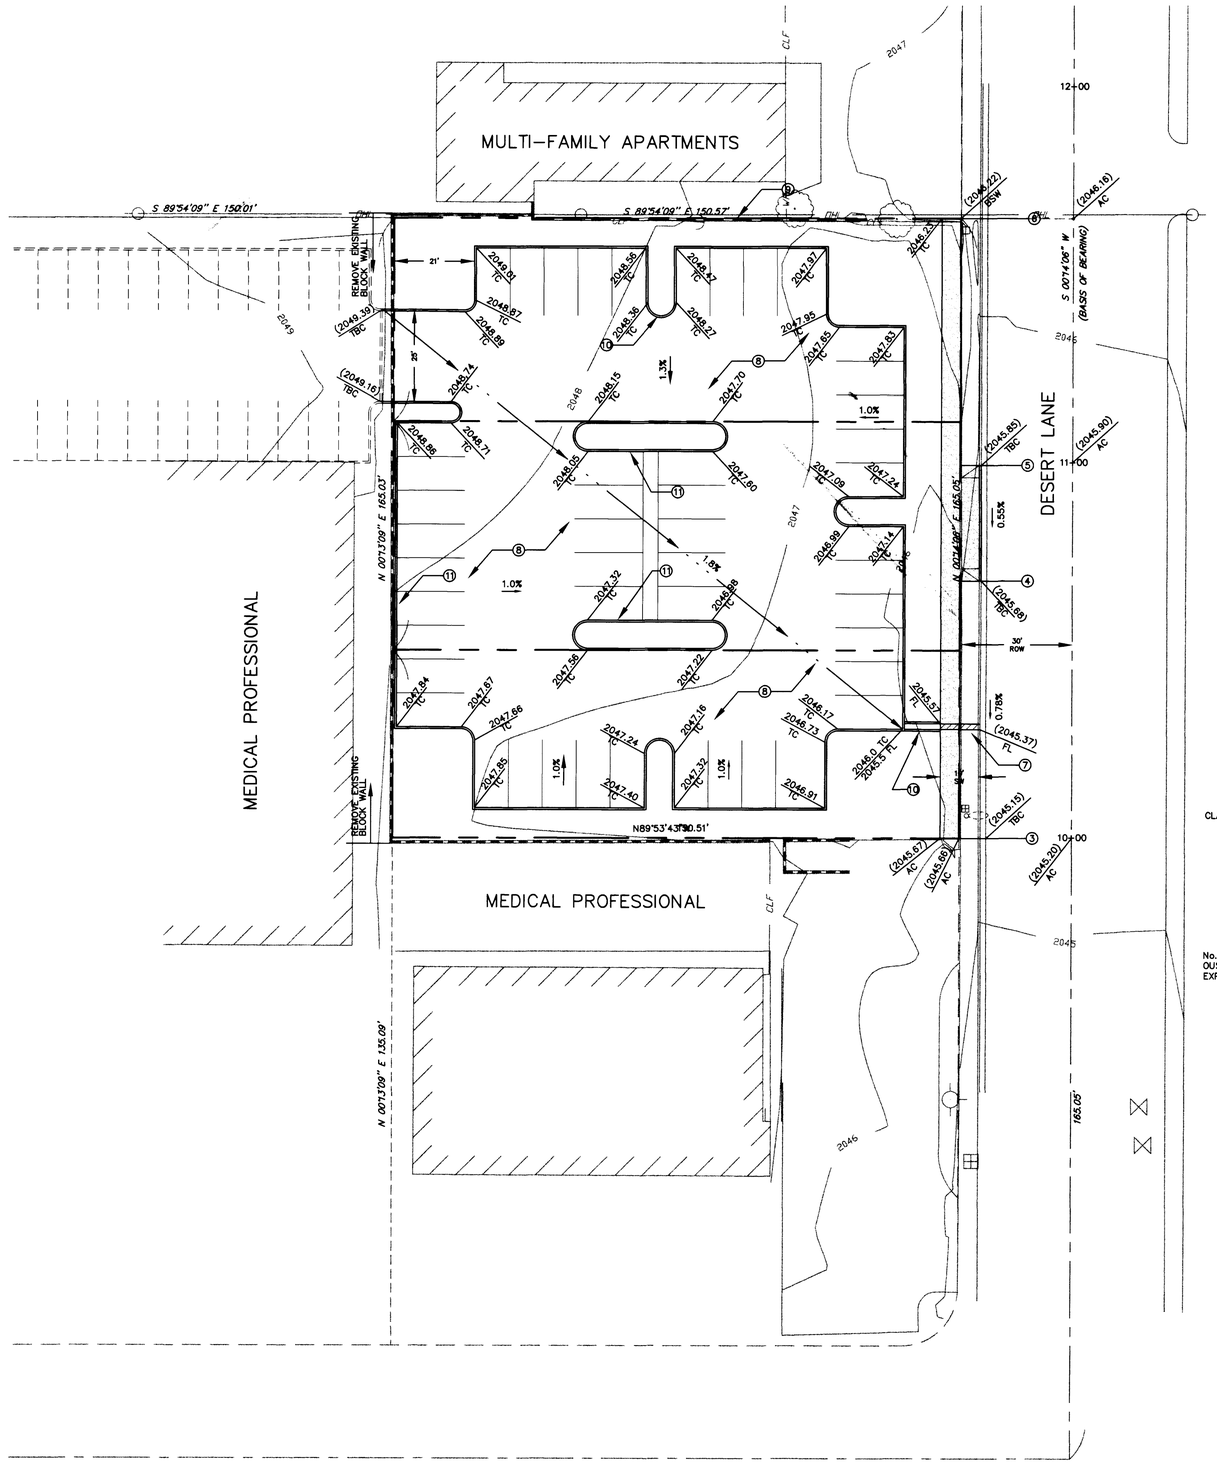

GRAPHIC SCALE

20 0 10 20 40 80

(IN FEET)
1 inch = 20 ft.

N

1"=20'

CONSTRUCTION NOTES

1. GENERAL PAVEMENT INFORMATION PER PAVEMENT DESIGN REPORT CS-8524 AS PREPARED BY GRISHAM CONSULTING SERVICES, INC.
2. LOCATION OF UNDERGROUND UTILITIES SHOWN ON THE DRAWINGS WERE OBTAINED BY A SEARCH OF AVAILABLE RECORDS. THE ENGINEER ASSUMES NO RESPONSIBILITY FOR UTILITIES OR STRUCTURES NOT SHOWN OR NOT IN THE LOCATION SHOWN ON DRAWINGS.
3. STATION 10+00; BEGIN INSTALLATION OF ADDITIONAL 5 FOOT WIDE SECTION OF SIDEWALK PER UNIFORM STANDARD DRAWING NO. 234. MATCH WEAKENED PLANE JOINTS OF EXISTING SIDEWALK.
4. STATION 10+68.5; BEGIN REMOVAL OF EXISTING DRIVEWAY AND REPLACE WITH SIDEWALK PER DWG NO. 230 AND "L" TYPE CURB AND GUTTER PER DWG NO. 216 OF UNIFORM STANDARD DRAWINGS.
5. STATION 10+99.5; END REMOVAL OF EXISTING DRIVEWAY AND MATCH EXISTING SIDEWALK, CURB, AND GUTTER.
6. STATION 11+65.05; END CONSTRUCTION OF ADDITIONAL 5 FOOT SIDEWALK.
7. STATION 10+XX.XX; INSTALL SIDEWALK DRAIN PER UNIFORM STANDARD DRAWING NO. 236.
8. PREPARATION OF SUBGRADE AND PAVING SECTION PER PAVING DESIGN REPORT CS-8524 AS PREPARED BY GRISHAM CONSULTING SERVICES, INC.
   ASPHALTIC CONCRETE 2 INCHES
   BASE COURSE (TYPE II) 10 INCHES
   SUB BASE 12 INCHES
9. INSTALL CMU BLOCK WALL PER CITY OF LAS VEGAS STANDARDS. SECOND ROW FROM TOP TO BE COLORED, WALL TO BE CONSTRUCTED OF SPLIT FACE CMU BLOCK.
10. INSTALL U GUTTER PER DETAIL .
11. INSTALL TACK ON CURB PER UNIFORM STANDARD DRAWING NO. XXX.

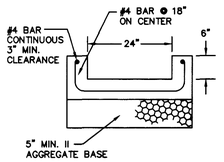

1/4 **2' U-GUTTER FOR SIDEWALK DRAIN**
N.T.S.

QUANTITIES

	ONSITE	OFFSITE
TACK ON CURB	910 LF	
2" ASPHALTIC CONCRETE	2025 SY	
"L" TYPE CURB AND GUTTER		32 LF
4" CONCRETE SIDEWALK	825 SF	160 SF
"U" GUTTER	1 EA.	
SIDEWALK DRAIN	1 EA.	1 EA.
TYPE II AGGREGATE BASE	570 CY	5 CY

THESE QUANTITIES ARE FOR ESTIMATION PURPOSES ONLY, AND SHOULD NOT BE USED BY CONTRACTORS TO DETERMINE FINAL QUANTITIES.

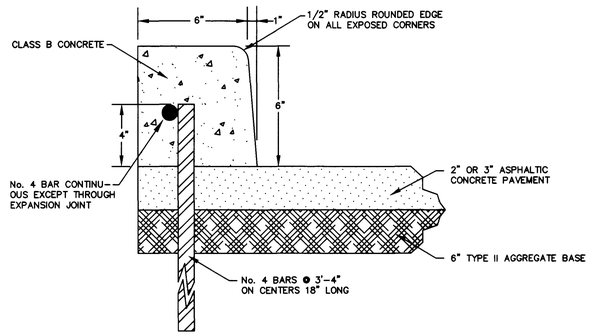

OPTION #1

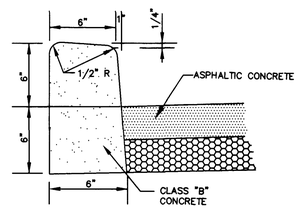

OPTION #2

2/4 **TACK-ON CURB DETAILS**
N.T.S.

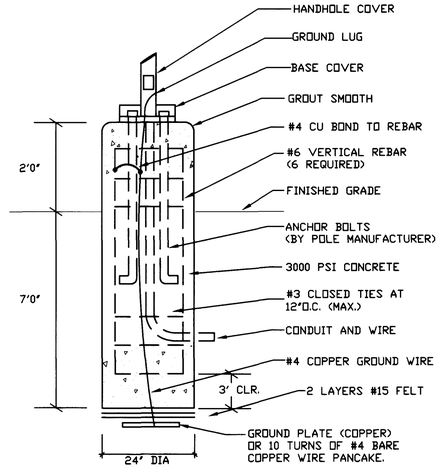

3/C4 **F1 POLEBASE DETAIL**
N.T.S.
1

REV	DATE	BY	REVISION
1	12/30/98	KJE	ADD POLEBASE FOOTING DETAIL

CLARK COUNTY
5005 GRAND CENTRAL PKWY.
PO BOX 551733
LAS VEGAS, NV 89155-1733
PH. (702)

KJE
CONSULTING ENGINEERS INC.
1515 E. TROPICANA, SUITE 520
LAS VEGAS, NV. 89119
PH. (702) 597-2666 ● FAX. (702)597-0309

SHEET: GRADING PLAN

TITLE: DESERT LANE OVERFLOW PARKING LOT

DRAWN BY:	DESIGNED BY:	CHECKED BY:	SCALE:
G.I. COLGATE 12/30/98	K.J. ERLANGER 12/30/98	K.J. ERLANGER 12/30/98	1"=20'

PROJECT NO: 100.11

SEAL

STATE OF NEVADA — REGISTERED ENGINEER — KENNETH J ERLANGER — CIVIL — No. 9676

1/20/99

SHEET C5 OF 5 SHEETS

DRAWING NO. 107-V3060

14683

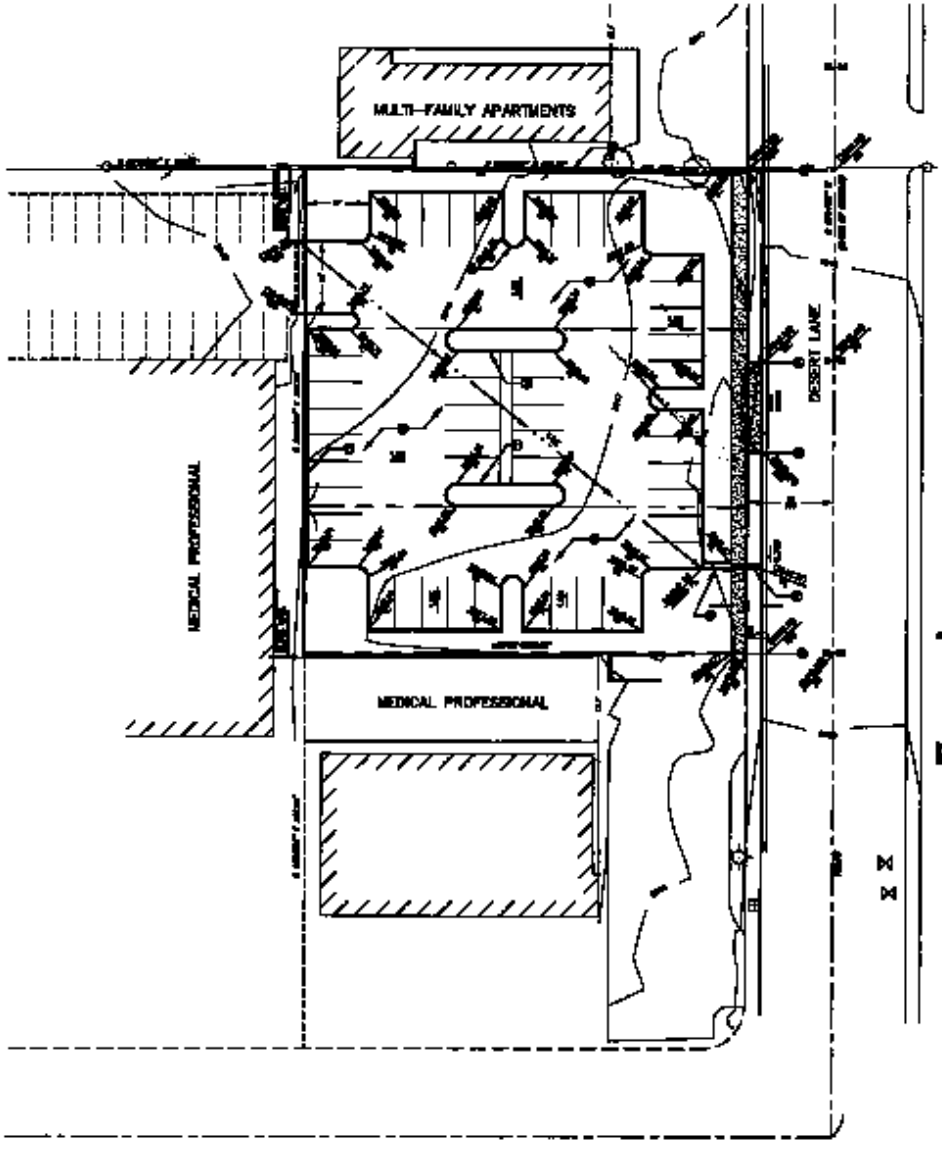

GRAPHIC SCALE

CONSTRUCTION NOTES

QUANTITIES

OPTION B

OPTION A

TACK-ON CURB DETAILS

U-GUTTER FOR SIDEWALK DRAIN

PLANTER DETAIL

CLARK COUNTY

GRADING PLAN

DESERT LANE OVERFLOW PARKING LOT

107-Y3048