★ RAISED MEDIAN ISLANDS TO BE CONSTRUCTED BETWEEN SAHARA AVE. AND ST. LOUIS.

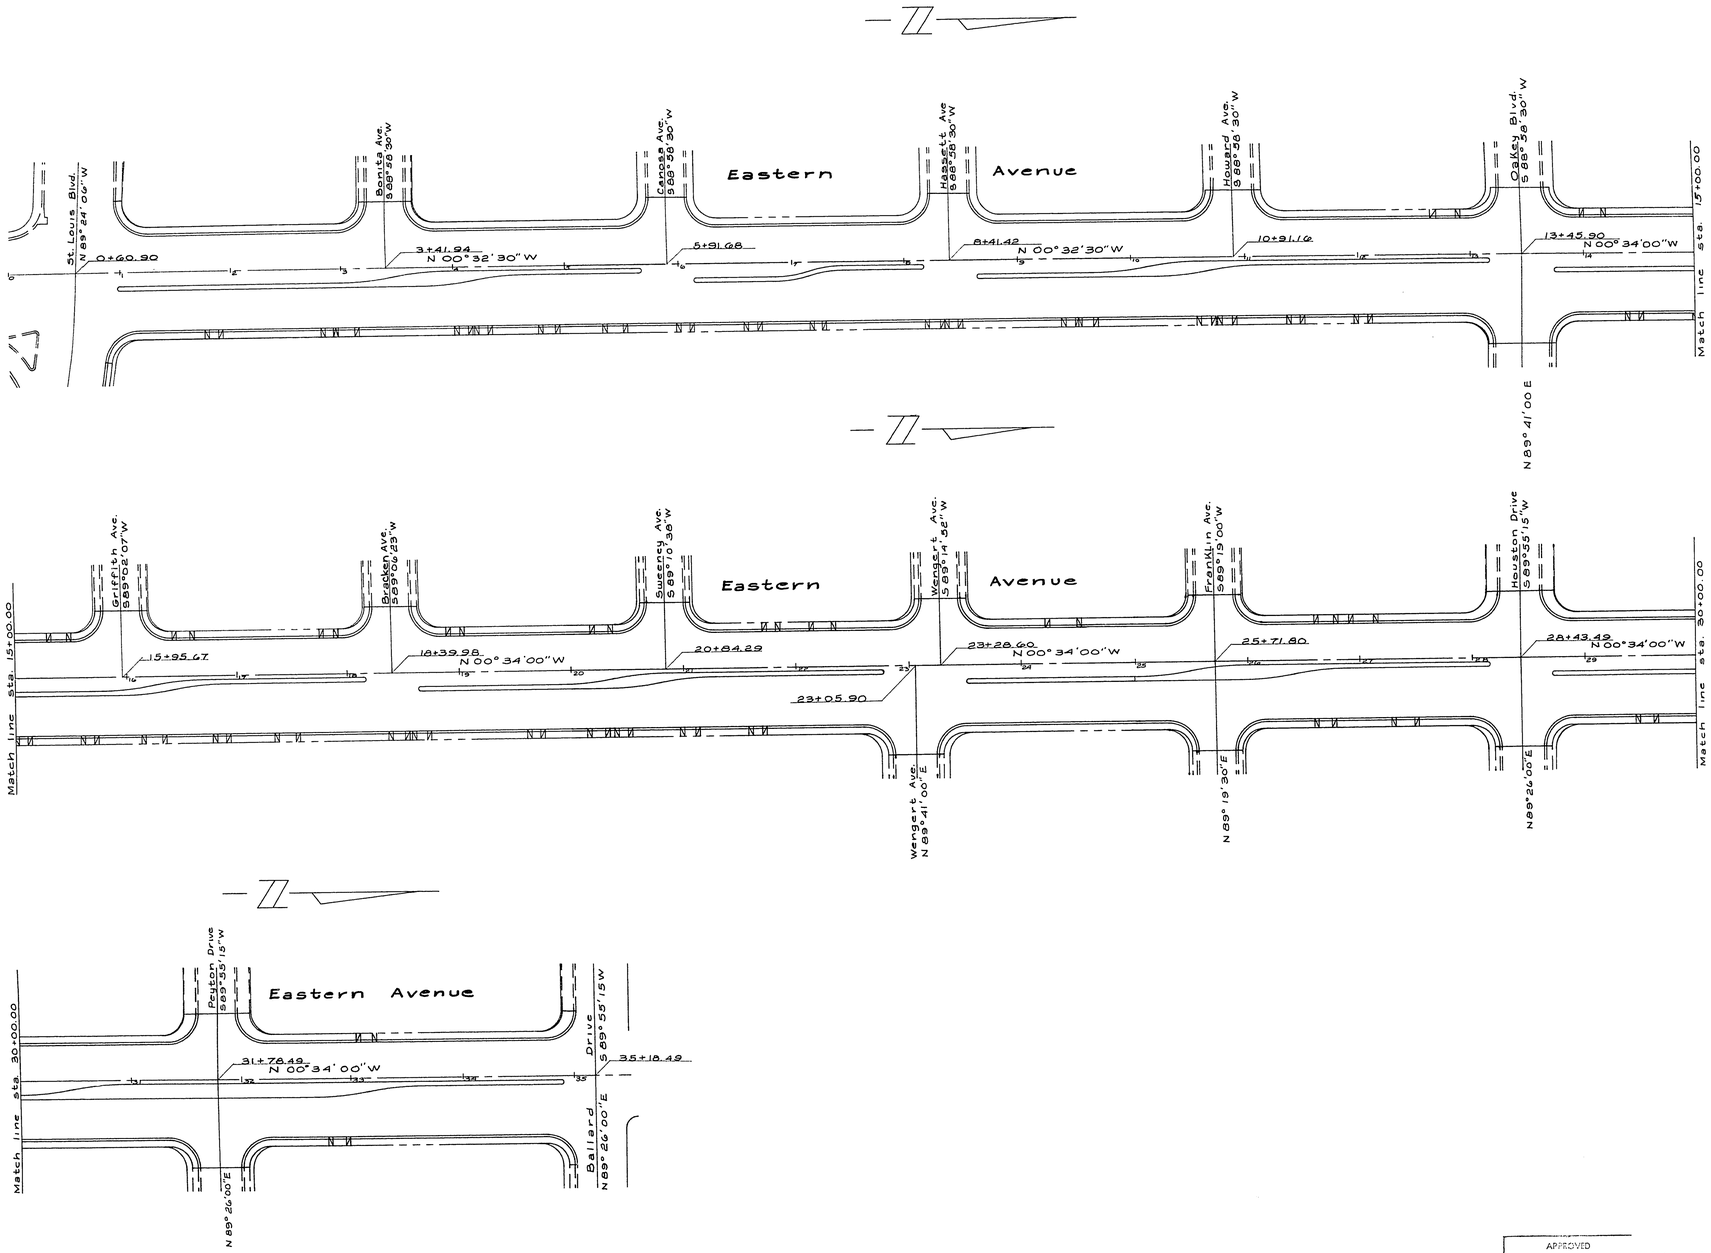

Approved by: _____ traffic engineer — 10-15-70 date

Approved by: C.P. Buchholz managing engineer R.S.H. — 12-10-70 date

APPROVED		
DATE		
RT	DIV.	DATE
5	D.P.W.	
4	D.D.W.	
2		
3		
	R.O.W.	
1		
	U.S.R.	
	SUCD	
	SAD	

REGISTERED PROFESSIONAL ENGINEER
Jay M. Raskin
REG. 1624
DATE 10-15-70

CITY OF LAS VEGAS NEVADA
DEPARTMENT OF PUBLIC WORKS
SERVICES DIVISION

Design Criteria
Eastern Avenue - St. Louis Blvd to Ballard Drive

W.O. NO. 7072	F. BK. NO. 68-4A	DATE	DRAWING NO.
SC. (H) 1" = 60'	SC. (V)	10/1/70	107-V835
DES. G. Billingsley			
DR. C. Krehnovi			FILE NO.
APPROVED BY DIRECTOR OF PUBLIC WORKS			SHEET 2 OF 2

174-55