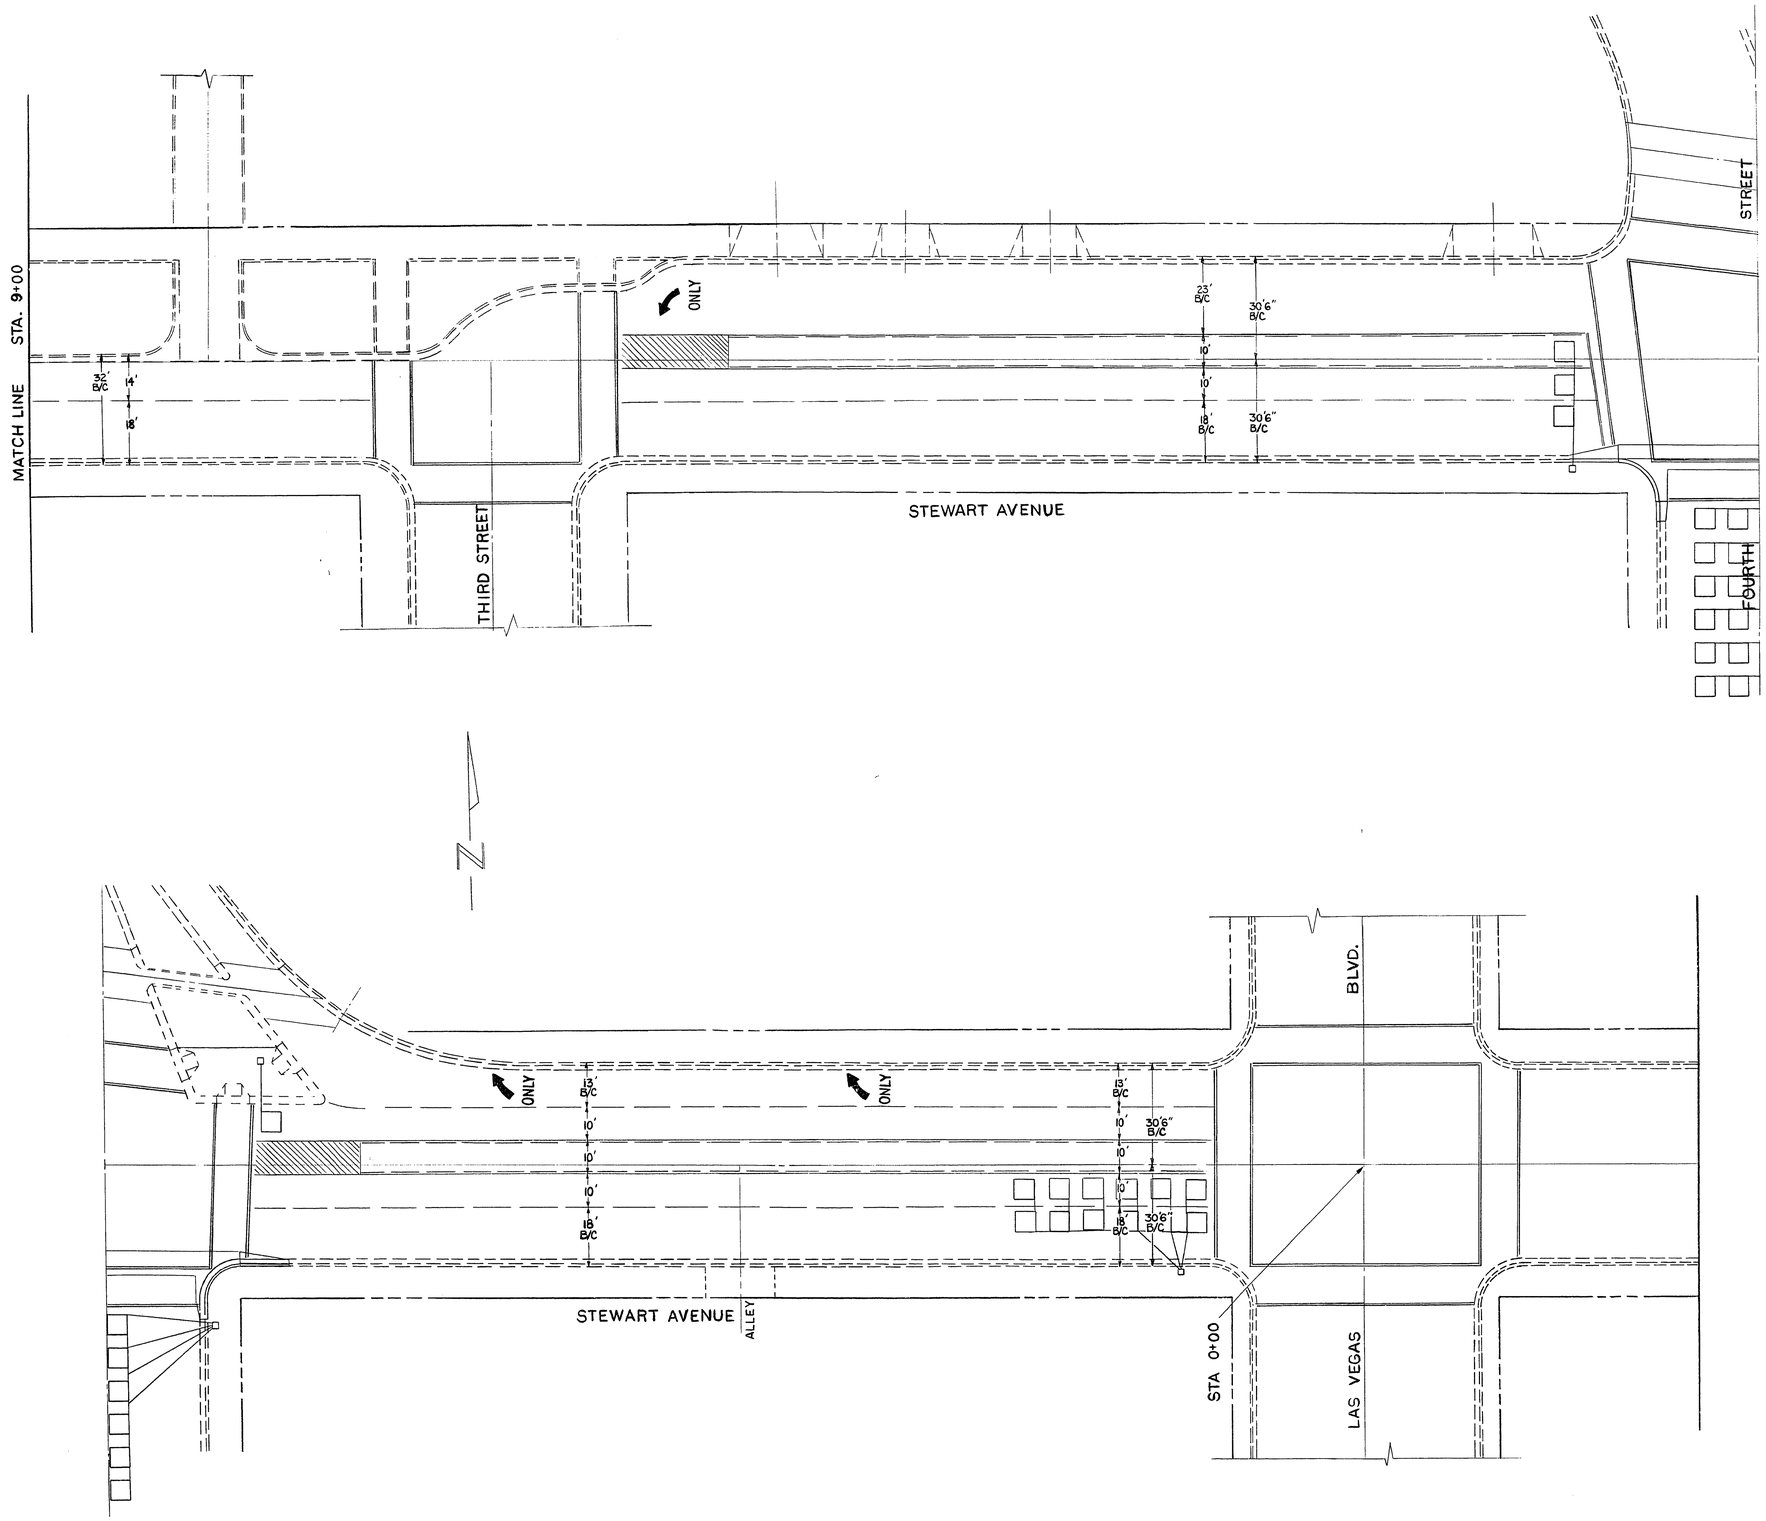

CONTRACT DRAWING
APRIL 29, 1986

Revisions	Date

Scale (h)	
Scale (v)	1"=20'
Fld. bk. no.	
Date	
Design by	J. BARTELS
Drawn by	W.A.

Department of Public Works Engineering Design Division

DOWNTOWN TRANSPORTATION CENTER

OFFSITE IMPROVEMENTS

TRAFFIC DELINEATION

Drawing no. 590-2E

45/51

30-13-95