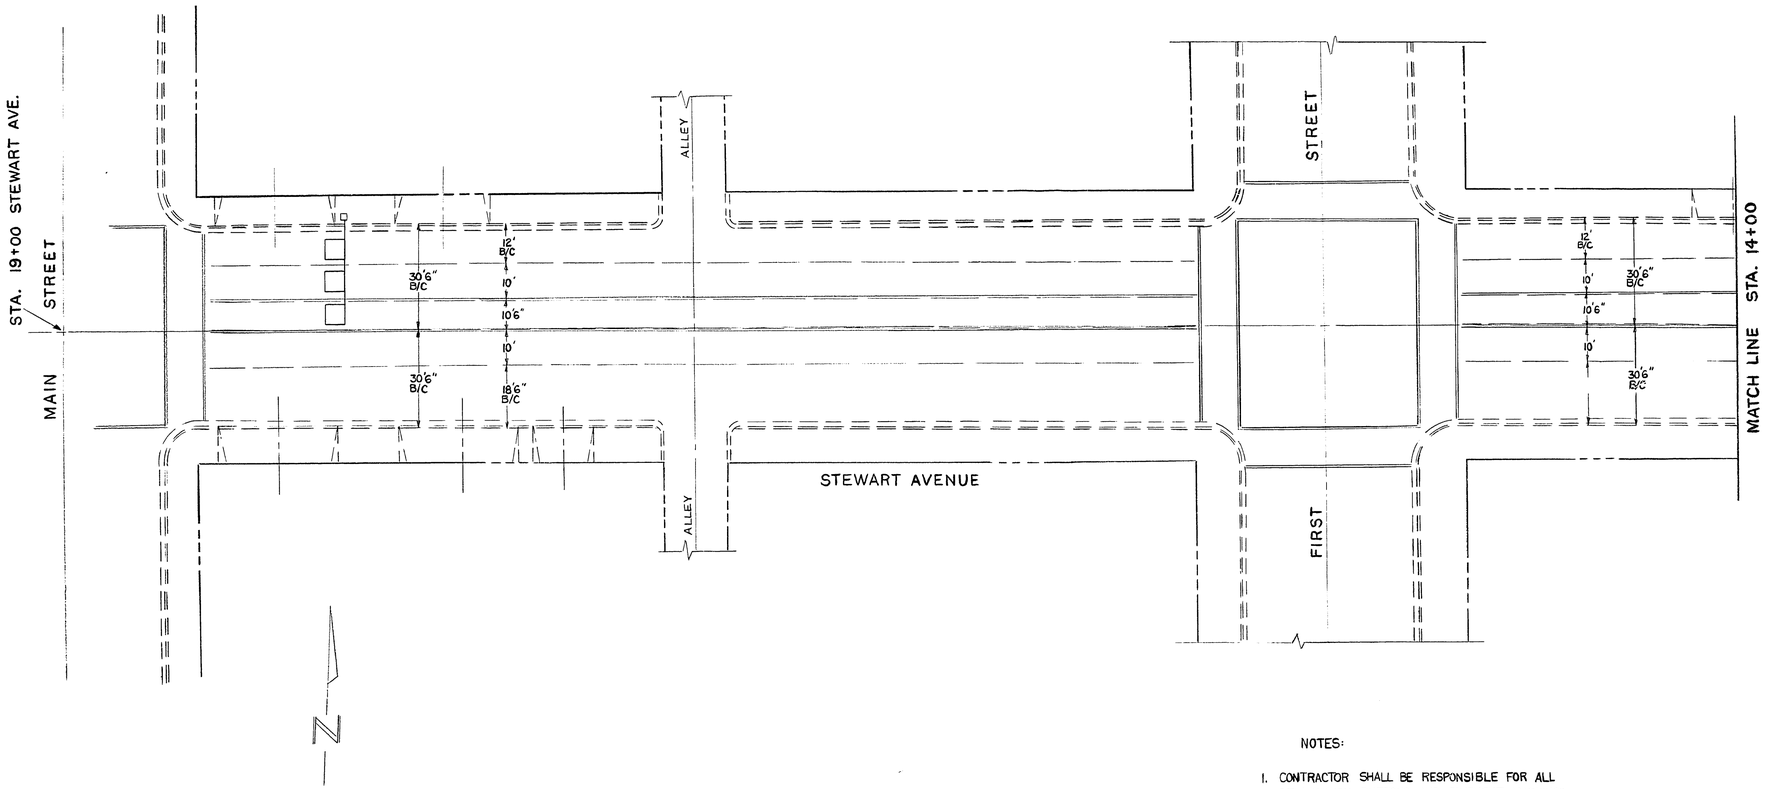

NOTES:

1. CONTRACTOR SHALL BE RESPONSIBLE FOR ALL DELINEATION BUTTONS AND PAVEMENT MARKINGS.
2. CROSSWALKS SHALL BE WHITE THERMO-PLASTIC (WITH EXCEPTION TO CASINO CENTER INTERSECTION IF ALTERNATE BID IS SELECTED.
3. CROSSWALKS SHALL BE INSTALLED BY THE CONTRACTOR.
4. CONTRACTOR SHALL BE RESPONSIBLE FOR THE INSTALLATION OF DETECTION LOOPS AS SHOWN.

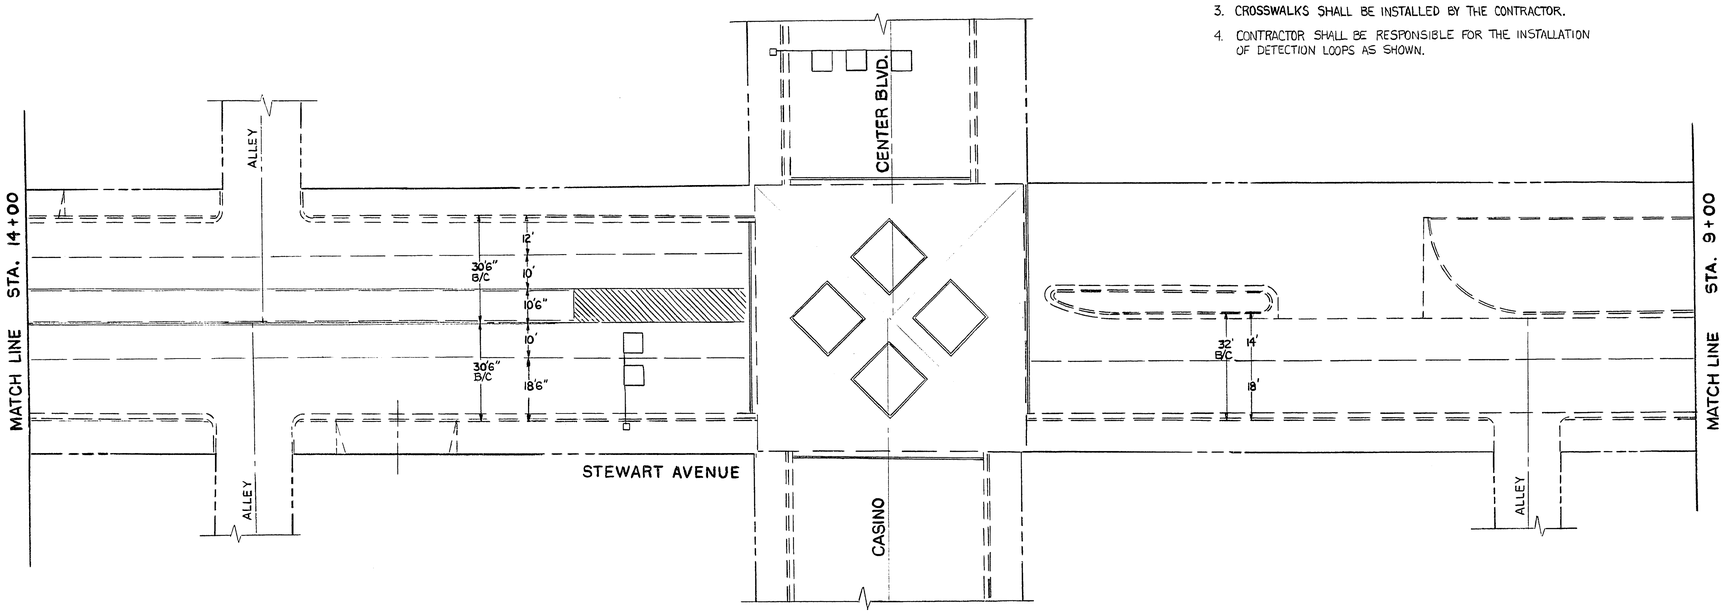

CONTRACT DRAWING
APRIL 25, 1986

Revisions	Date

Scale (h)
Scale (v) 1" = 20'
W.A.
Fld. bk. no.
Date
Design by J. BARTELS
Drawn by

Department of Public Works Engineering Design Division

DOWNTOWN TRANSPORTATION CENTER
OFFSITE IMPROVEMENTS

TRAFFIC DELINEATION

CITY OF LAS VEGAS · CLARK COUNTY

Drawing no. 590-2E

44/51

30-13-04