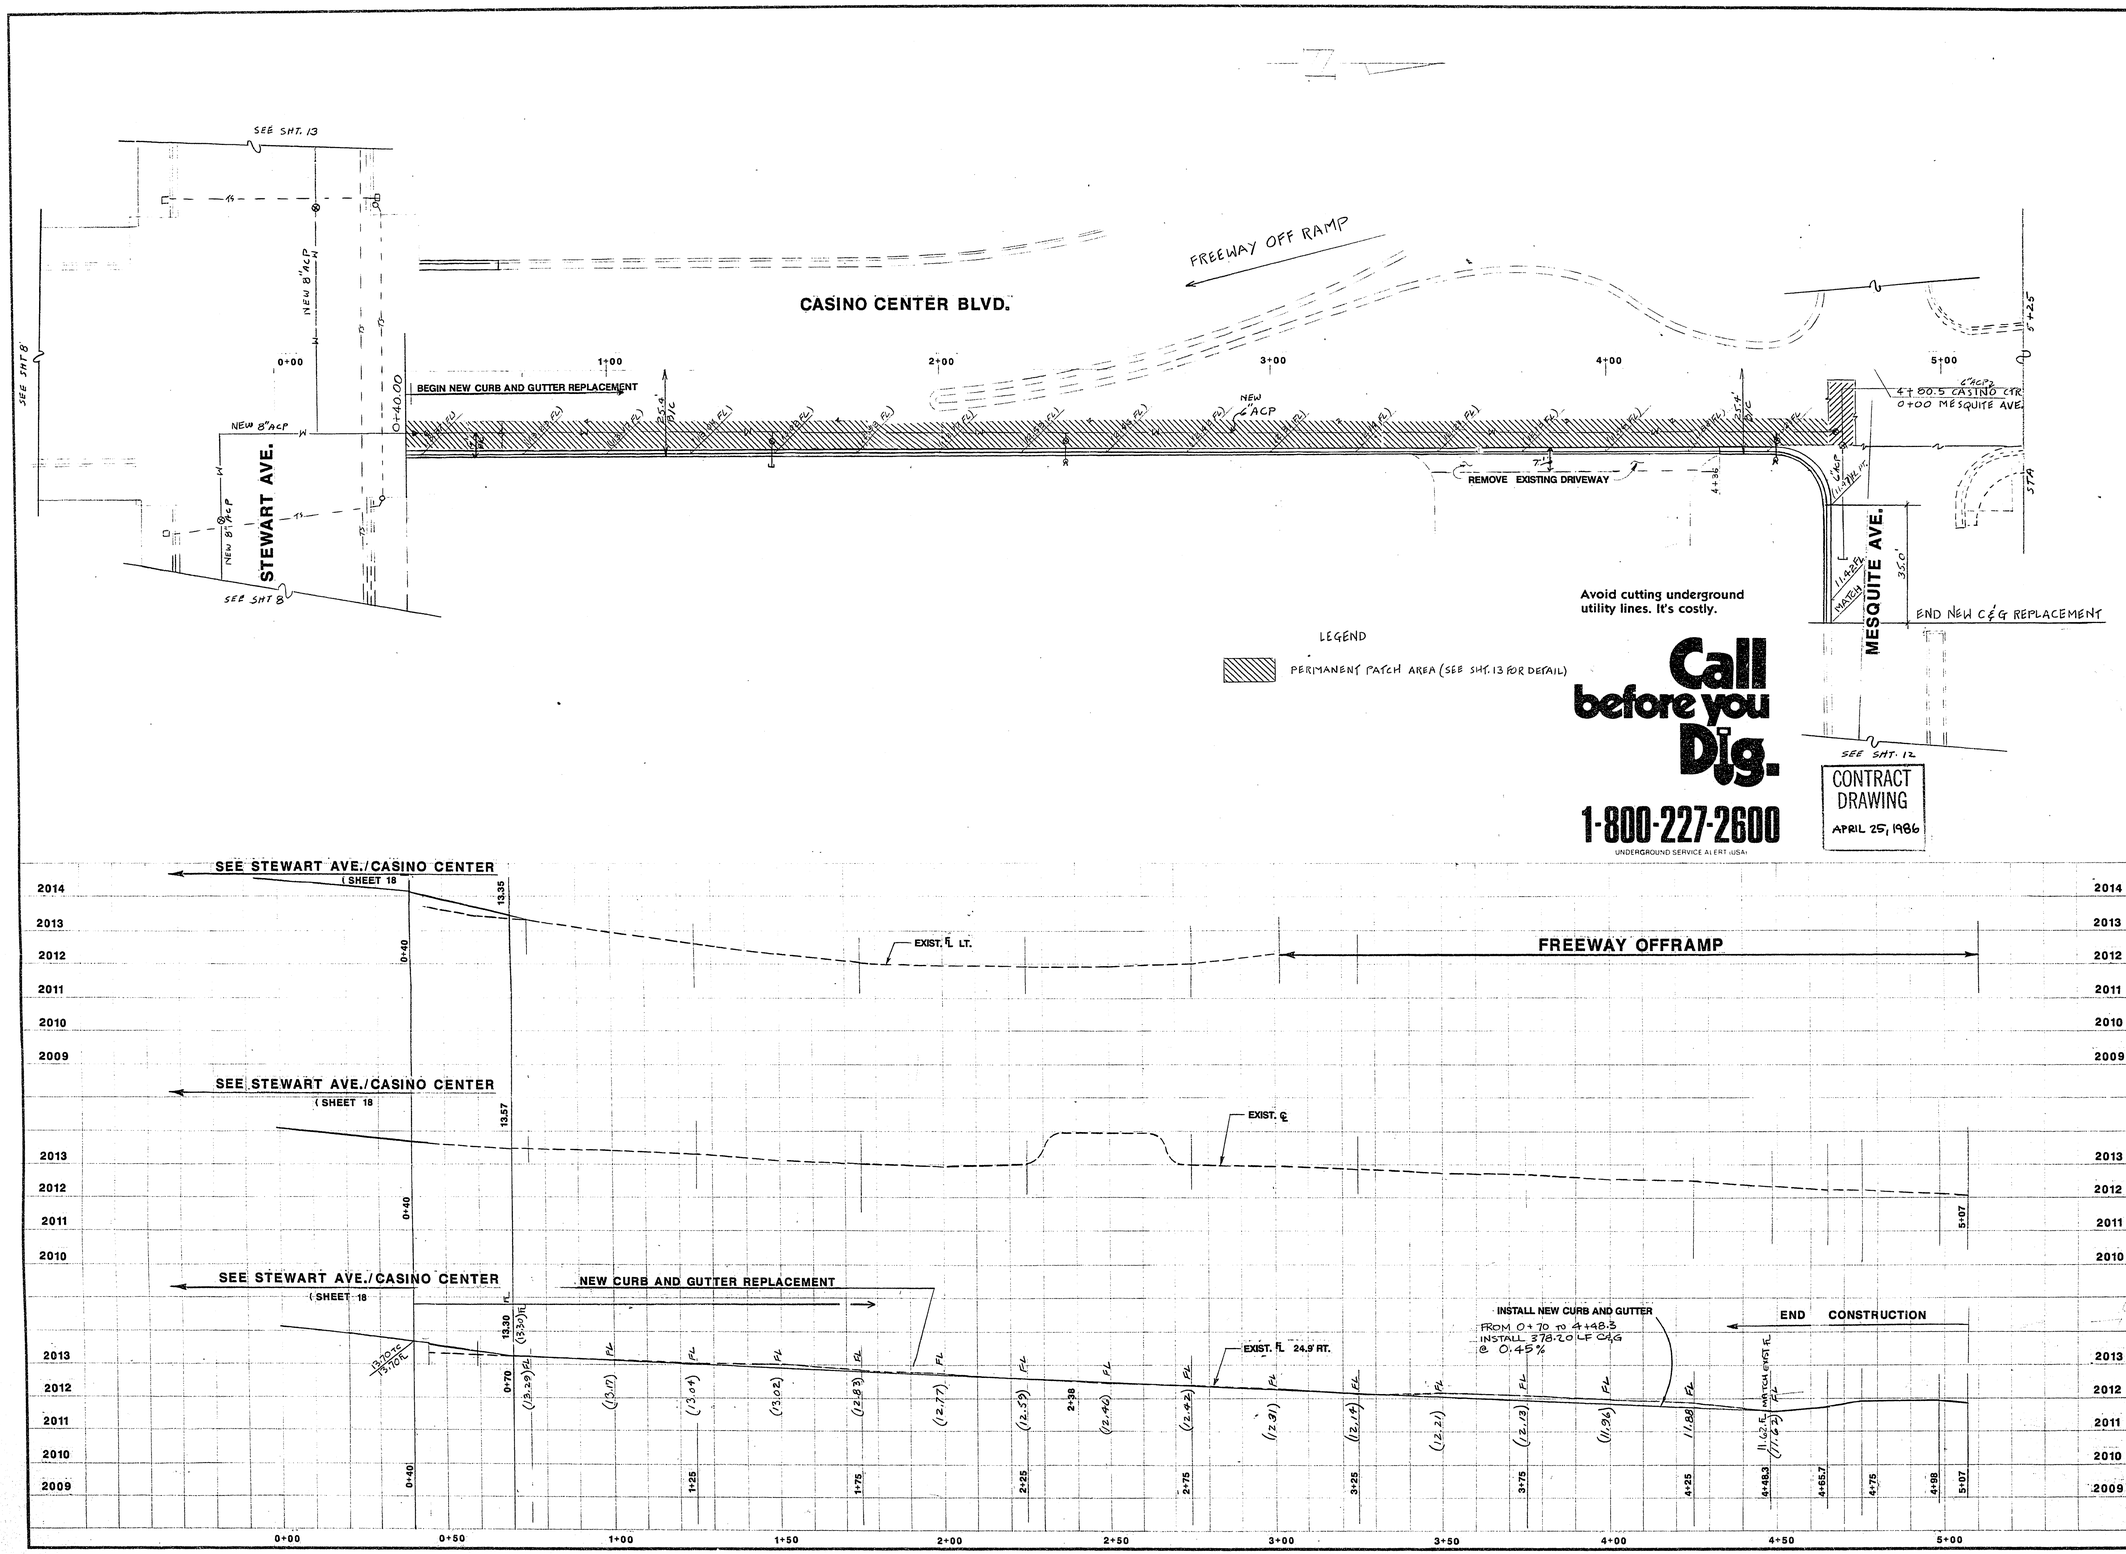

Revisions	Date

Scale (h) 1" = 20' | Scale (v) | W.A.

Fld. bk. no. | Date

Design by THERESA HANRAHAN | Drawn by NORMA GOMEZ, J.J.B.

STATE OF NEVADA — PROFESSIONAL ENGINEER — Theresa Hanrahan — CIVIL — No. 5409

Department of Public Works Engineering Design Division

CASINO CENTER CURB AND GUTTER REPLACEMENT

DOWNTOWN TRANSPORTATION CENTER OFFSITE IMPROVEMENTS

CITY OF LAS VEGAS — CLARK COUNTY

Drawing no. 590-2E

30/51

30-13-80