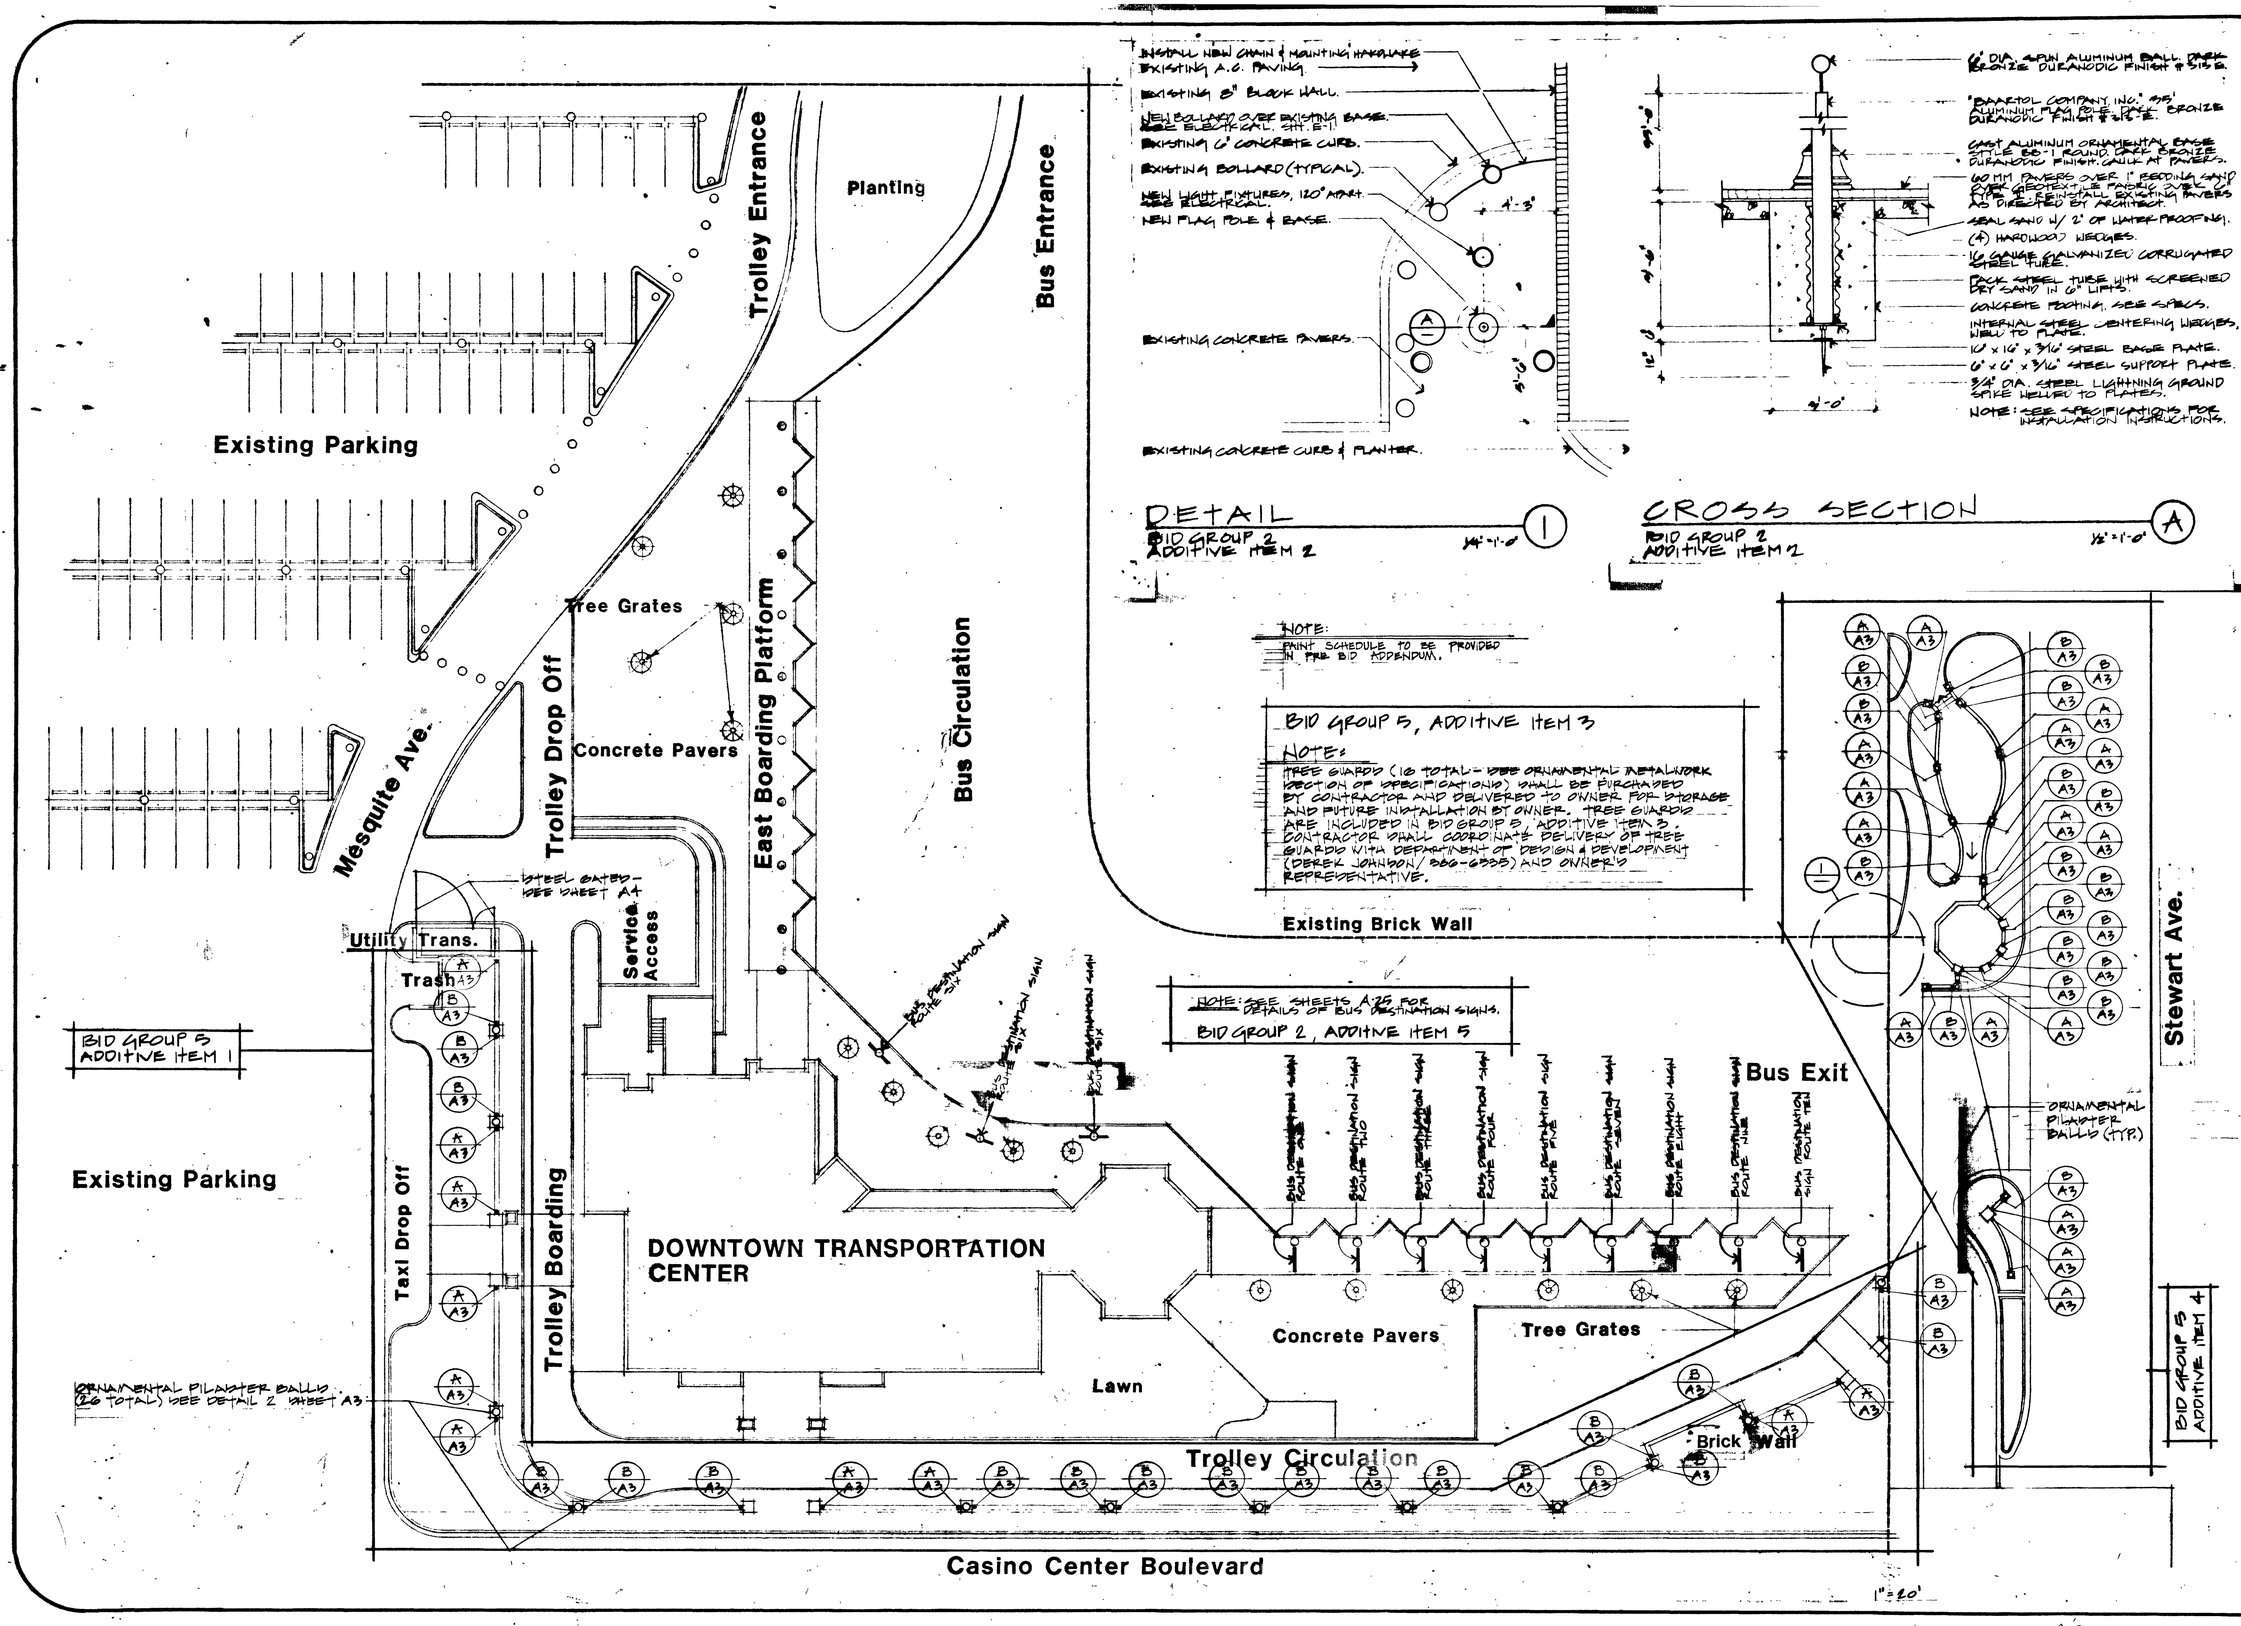

CITY OF LAS VEGAS NEVADA

City of Las Vegas, Nevada
Department of Design and Development
Thomas B. Graham, AICP, R.L.A., Director

SCALE: AS SHOWN
DATE: 1/87
DESIGN BY:
DRAWN BY:

REVISIONS	DATE

No. 1798 ARCHITECT STATE OF NEVADA

DOWNTOWN TRANSPORTATION CENTER AMENITIES

Site Plan & Details

PROJECT NO. WU9040
DRAWING NO. 590-2F
SHEET 2 OF 41
A2

Casino Center Boulevard
Trolley Circulation
DOWNTOWN TRANSPORTATION CENTER
Trolley Boarding
Trolley Drop Off
Existing Parking
Bus Circulation
East Boarding Platform
Trolley Drop Off
Existing Parking
Bus Entrance
Trolley Entrance
Bus Exit
Existing Bus Stop
Concrete Pavers
Tree Grates
Lawn
Existing Parking
DETAIL
CROSS SECTION