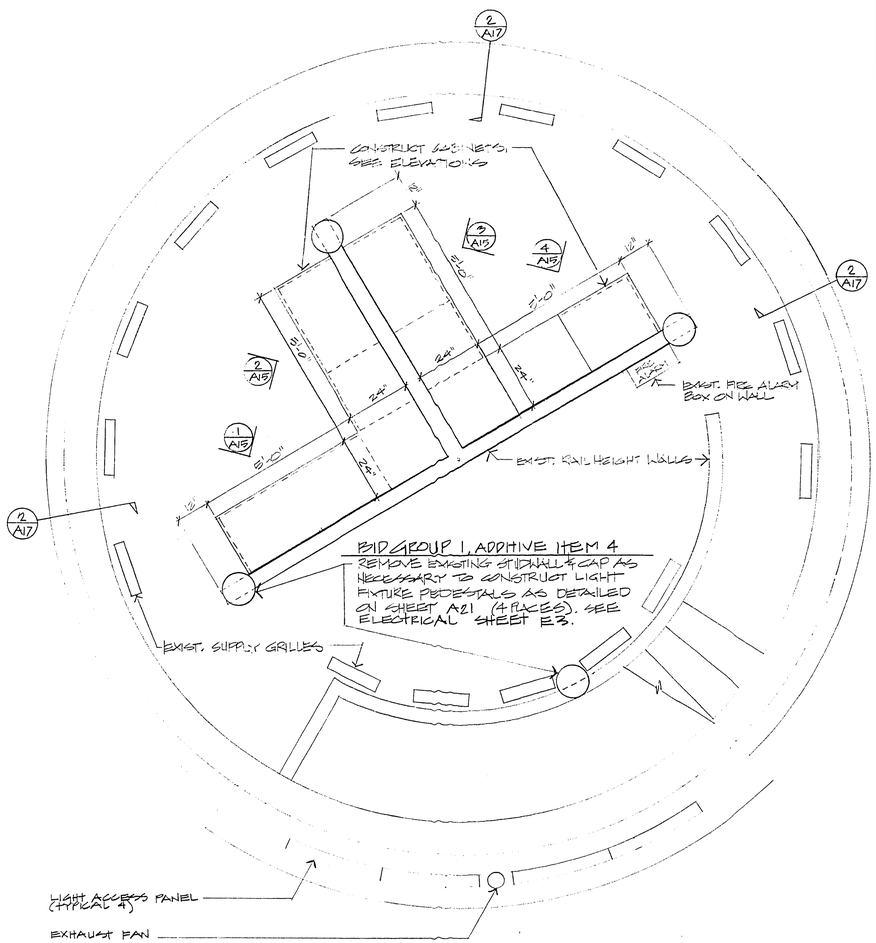

SECOND LEVEL FLOOR PLAN
CENTRAL CORE
1/2"=1'-0"

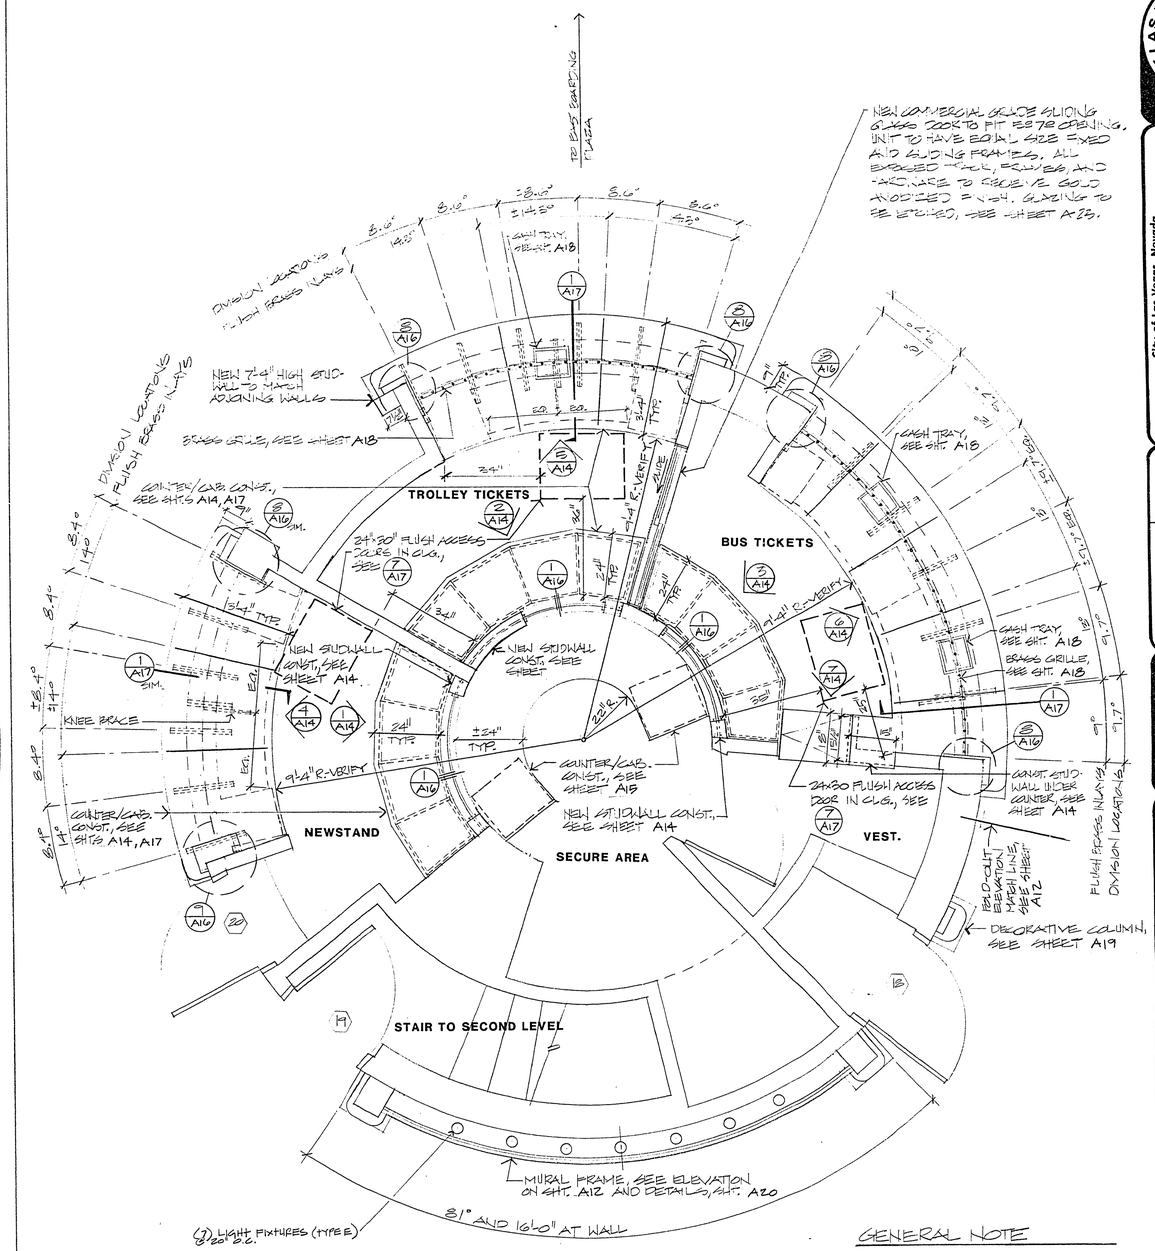

GROUND LEVEL FLOOR PLAN
CENTRAL CORE
1/2"=1'-0"

GENERAL NOTE

ALL GYP. BD WALLS AFFECTED BY CONSTRUCTION ON THIS PROJECT MAY BE PAINTED AS DIRECTED BY THE PROJECT ARCHITECT. PAINT COLORS SHALL BE LIMITED TO THOSE LISTED IN THE PAINT SCHEDULE IN THE SPECIFICATIONS.

HIGH PRIORITY

CITY OF LAS VEGAS NEVADA

City of Las Vegas, Nevada
Department of Design and Development
Thomas B. Graham, AICP, RLA, Director

SCALE: NO SCALE
DATE: 1/87
DESIGN BY:
DRAWN BY:

REVISIONS	DATE

DANIEL CHARLES WALLSER REGISTERED ARCHITECT STATE OF NEVADA
Daniel Charles Wallser No. 1794 Apr 13, 1987

DOWNTOWN TRANSPORTATION CENTER AMENITIES

Central Core First & Second Floor Plans

PROJECT NO. WU9040
DRAWING NO. 590-2F
SHEET 6 OF 41
A6

30 B-10