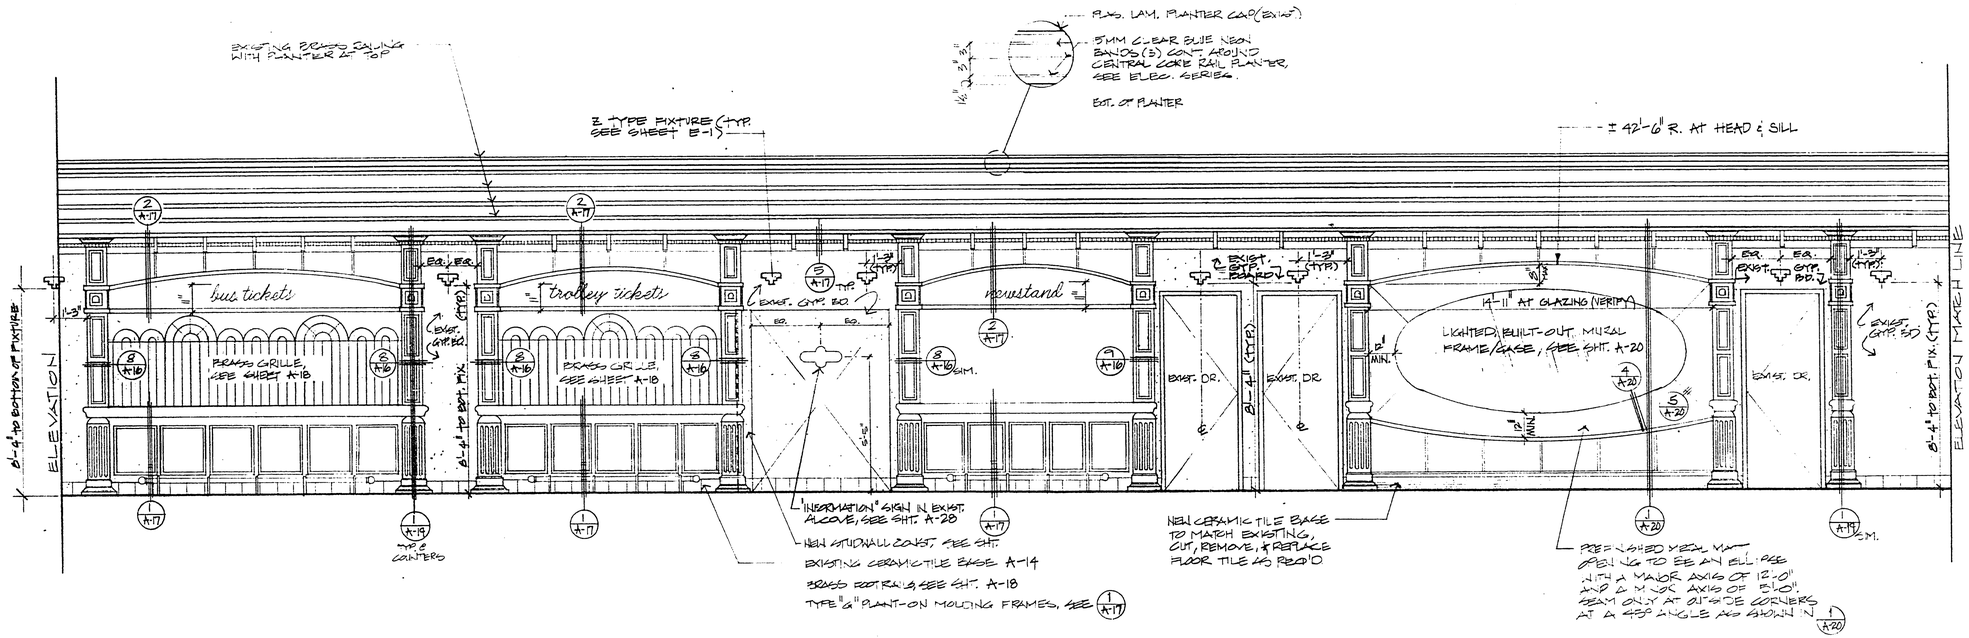

CENTRAL CORE ELEVATION (360° FOLD-OUT)

3/8" = 1'-0" (23)

HIGH PRIORITY

CITY OF LAS VEGAS NEVADA

City of Las Vegas, Nevada
Department of Design and Development
Thomas B. Graham, AICP, R.L.A., Director

SCALE: AS SHOWN
DATE: 1/87
DESIGN BY:
DRAWN BY:

REVISIONS	DATE

DAVID CHARLES WALLESER REGISTERED No. 1798 ARCHITECT STATE OF NEVADA
Expires Dec. 29, 1987

DOWNTOWN TRANSPORTATION CENTER AMENITIES

Interior Elevations

30-13-16

PROJECT NO. WU9040
DRAWING NO. 590-2F
SHEET 12 OF 41
A12