FED. RD. REG. NO.	STATE	PROJECT NO.	COUNTY	SHEET NO.
9	NEVADA	STP-604 (3)	CLARK	TC-11

SCALE 1" - 40'

ADVANCE WARNING SIGNS

- ○ 42" REFLECTIVE CONE @ 35' SPACING
- ● 42" REFLECTIVE CONE @ 15' SPACING OR LESS
- ■ TRAFFIC DRUM
- TYPE III B BARRICADE
- (1) ROAD WORK AHEAD W21-4
- (4) LEFT LANE CLOSED AHEAD W20-5(L)
- (5) W4-2(L)
- (18) LEFT TURN LANE (SPECIAL DETAIL SIGN)
- (A) ARROW BOARD (TYPE C)
- WARNING LIGHT (TYPE B)
- ON LAS VEGAS BLVD.

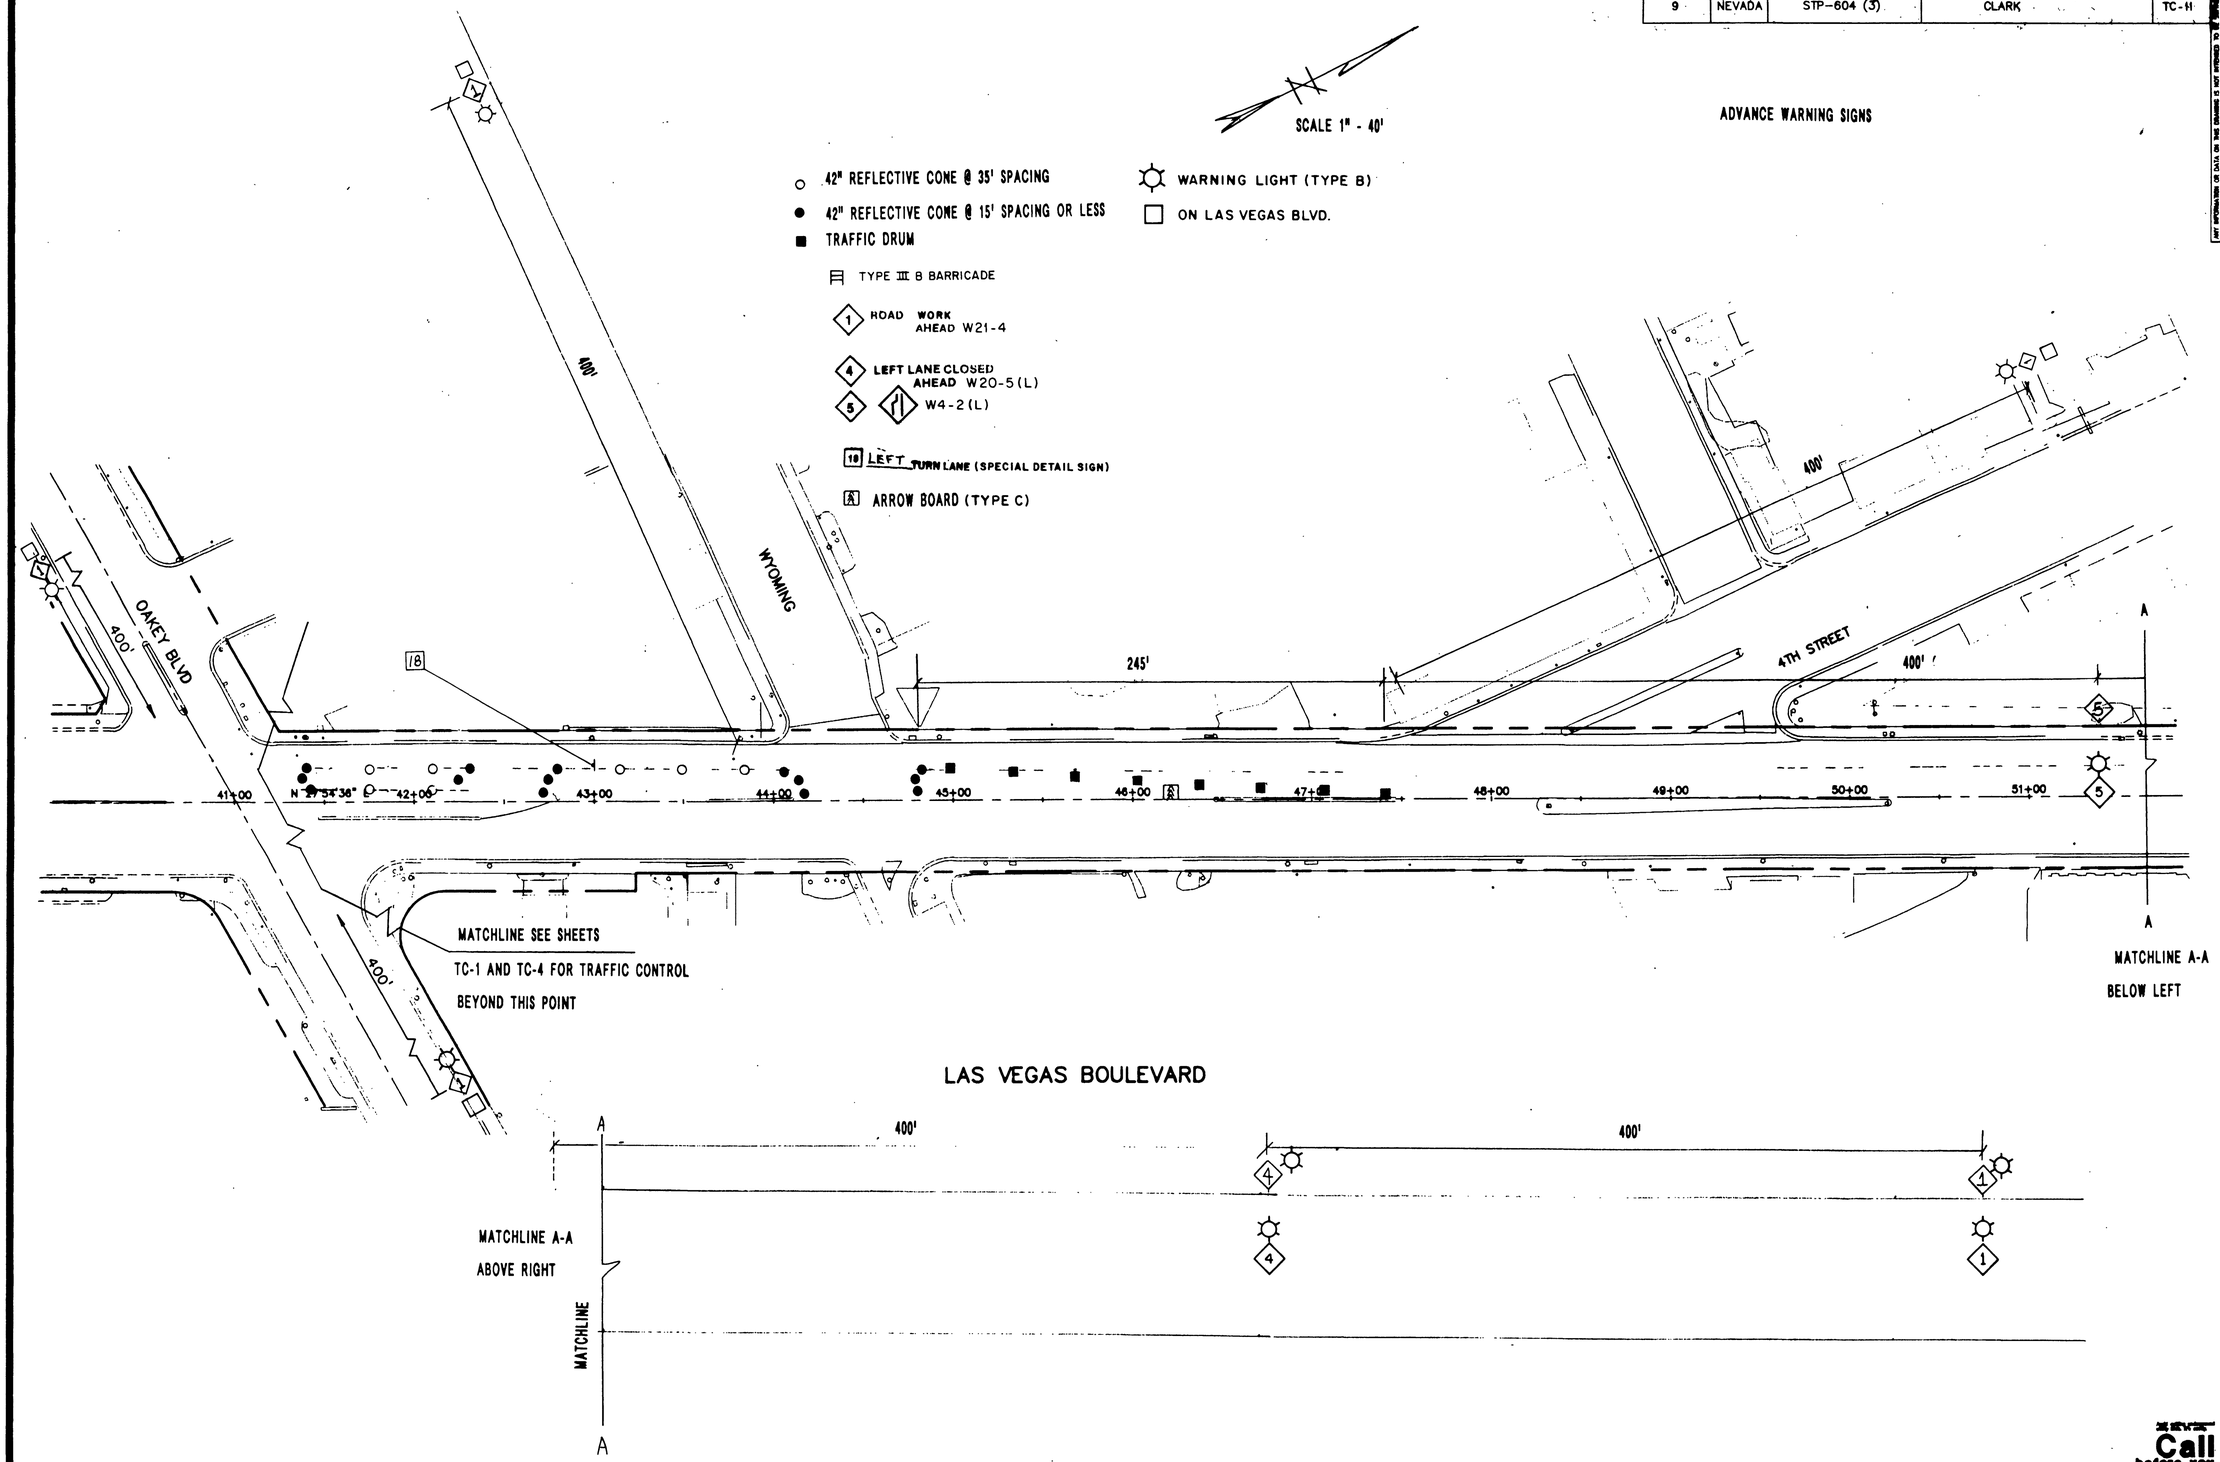

Call before you Dig. 1-800-227-2600

DATE	REVISIONS

JOB NUMBER 94144 | DESIGNED BY DWS | DRAWN BY RAP
SHEET # | DATE 04-21-95 | CHECKED BY TEP

POGGEMEYER DESIGN GROUP
ENGINEERS SURVEYORS PLANNERS
1140 ALMONO TREE LANE, SUITE 306 LAS VEGAS, NEVADA 89104 (702) 735-5108

DEPARTMENT OF PUBLIC WORKS

PROJECT: DOWNTOWN ENTRY CORRIDOR IMPROVEMENTS

SHEET: SAHARA AVENUE TO OAKEY BOULEVARD TRAFFIC CONTROL PLAN

CITY OF LAS VEGAS NEVADA

DRAWING NO. TC-11 | 36/52

APR 2

368

107-V2288F

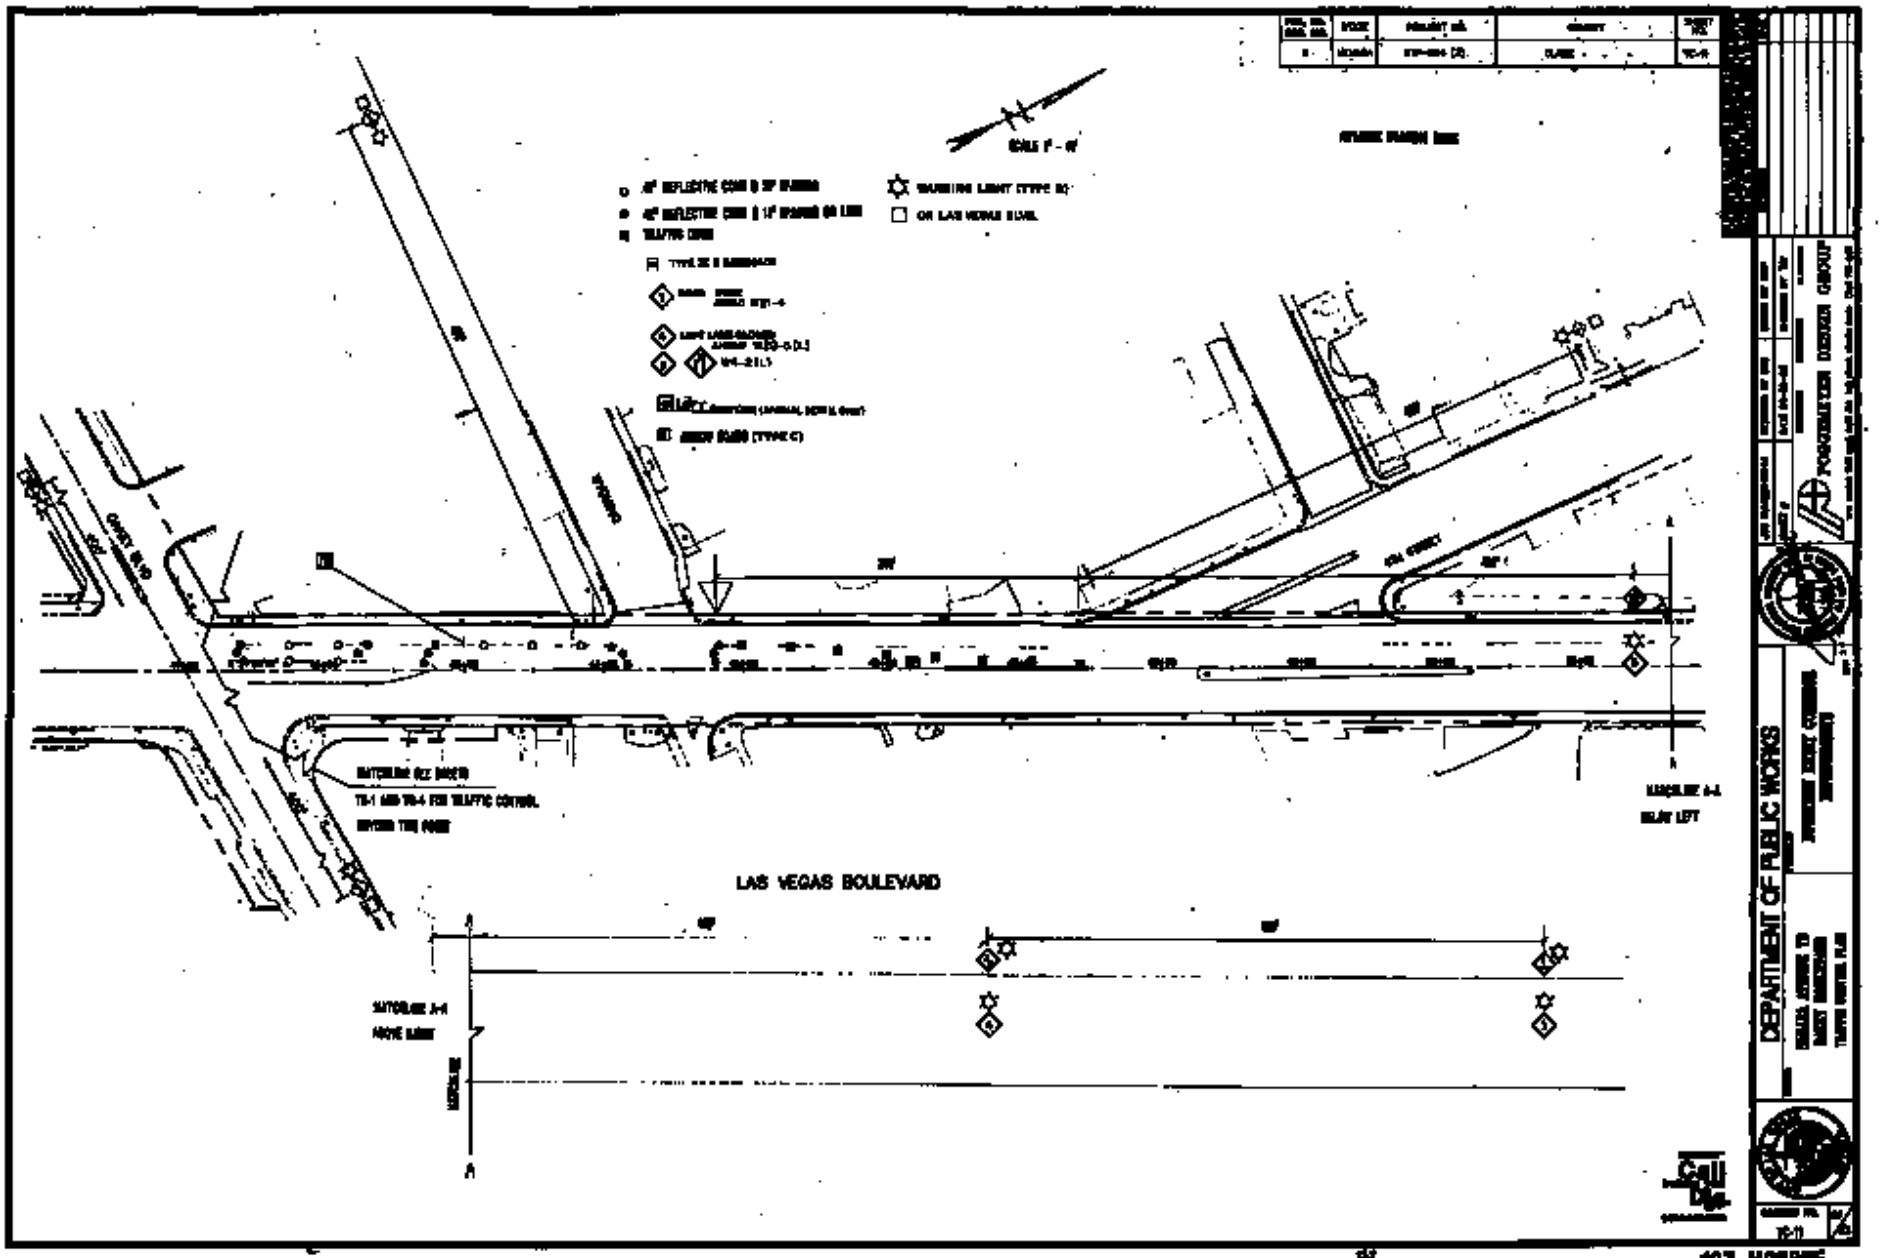

107-V2BBF