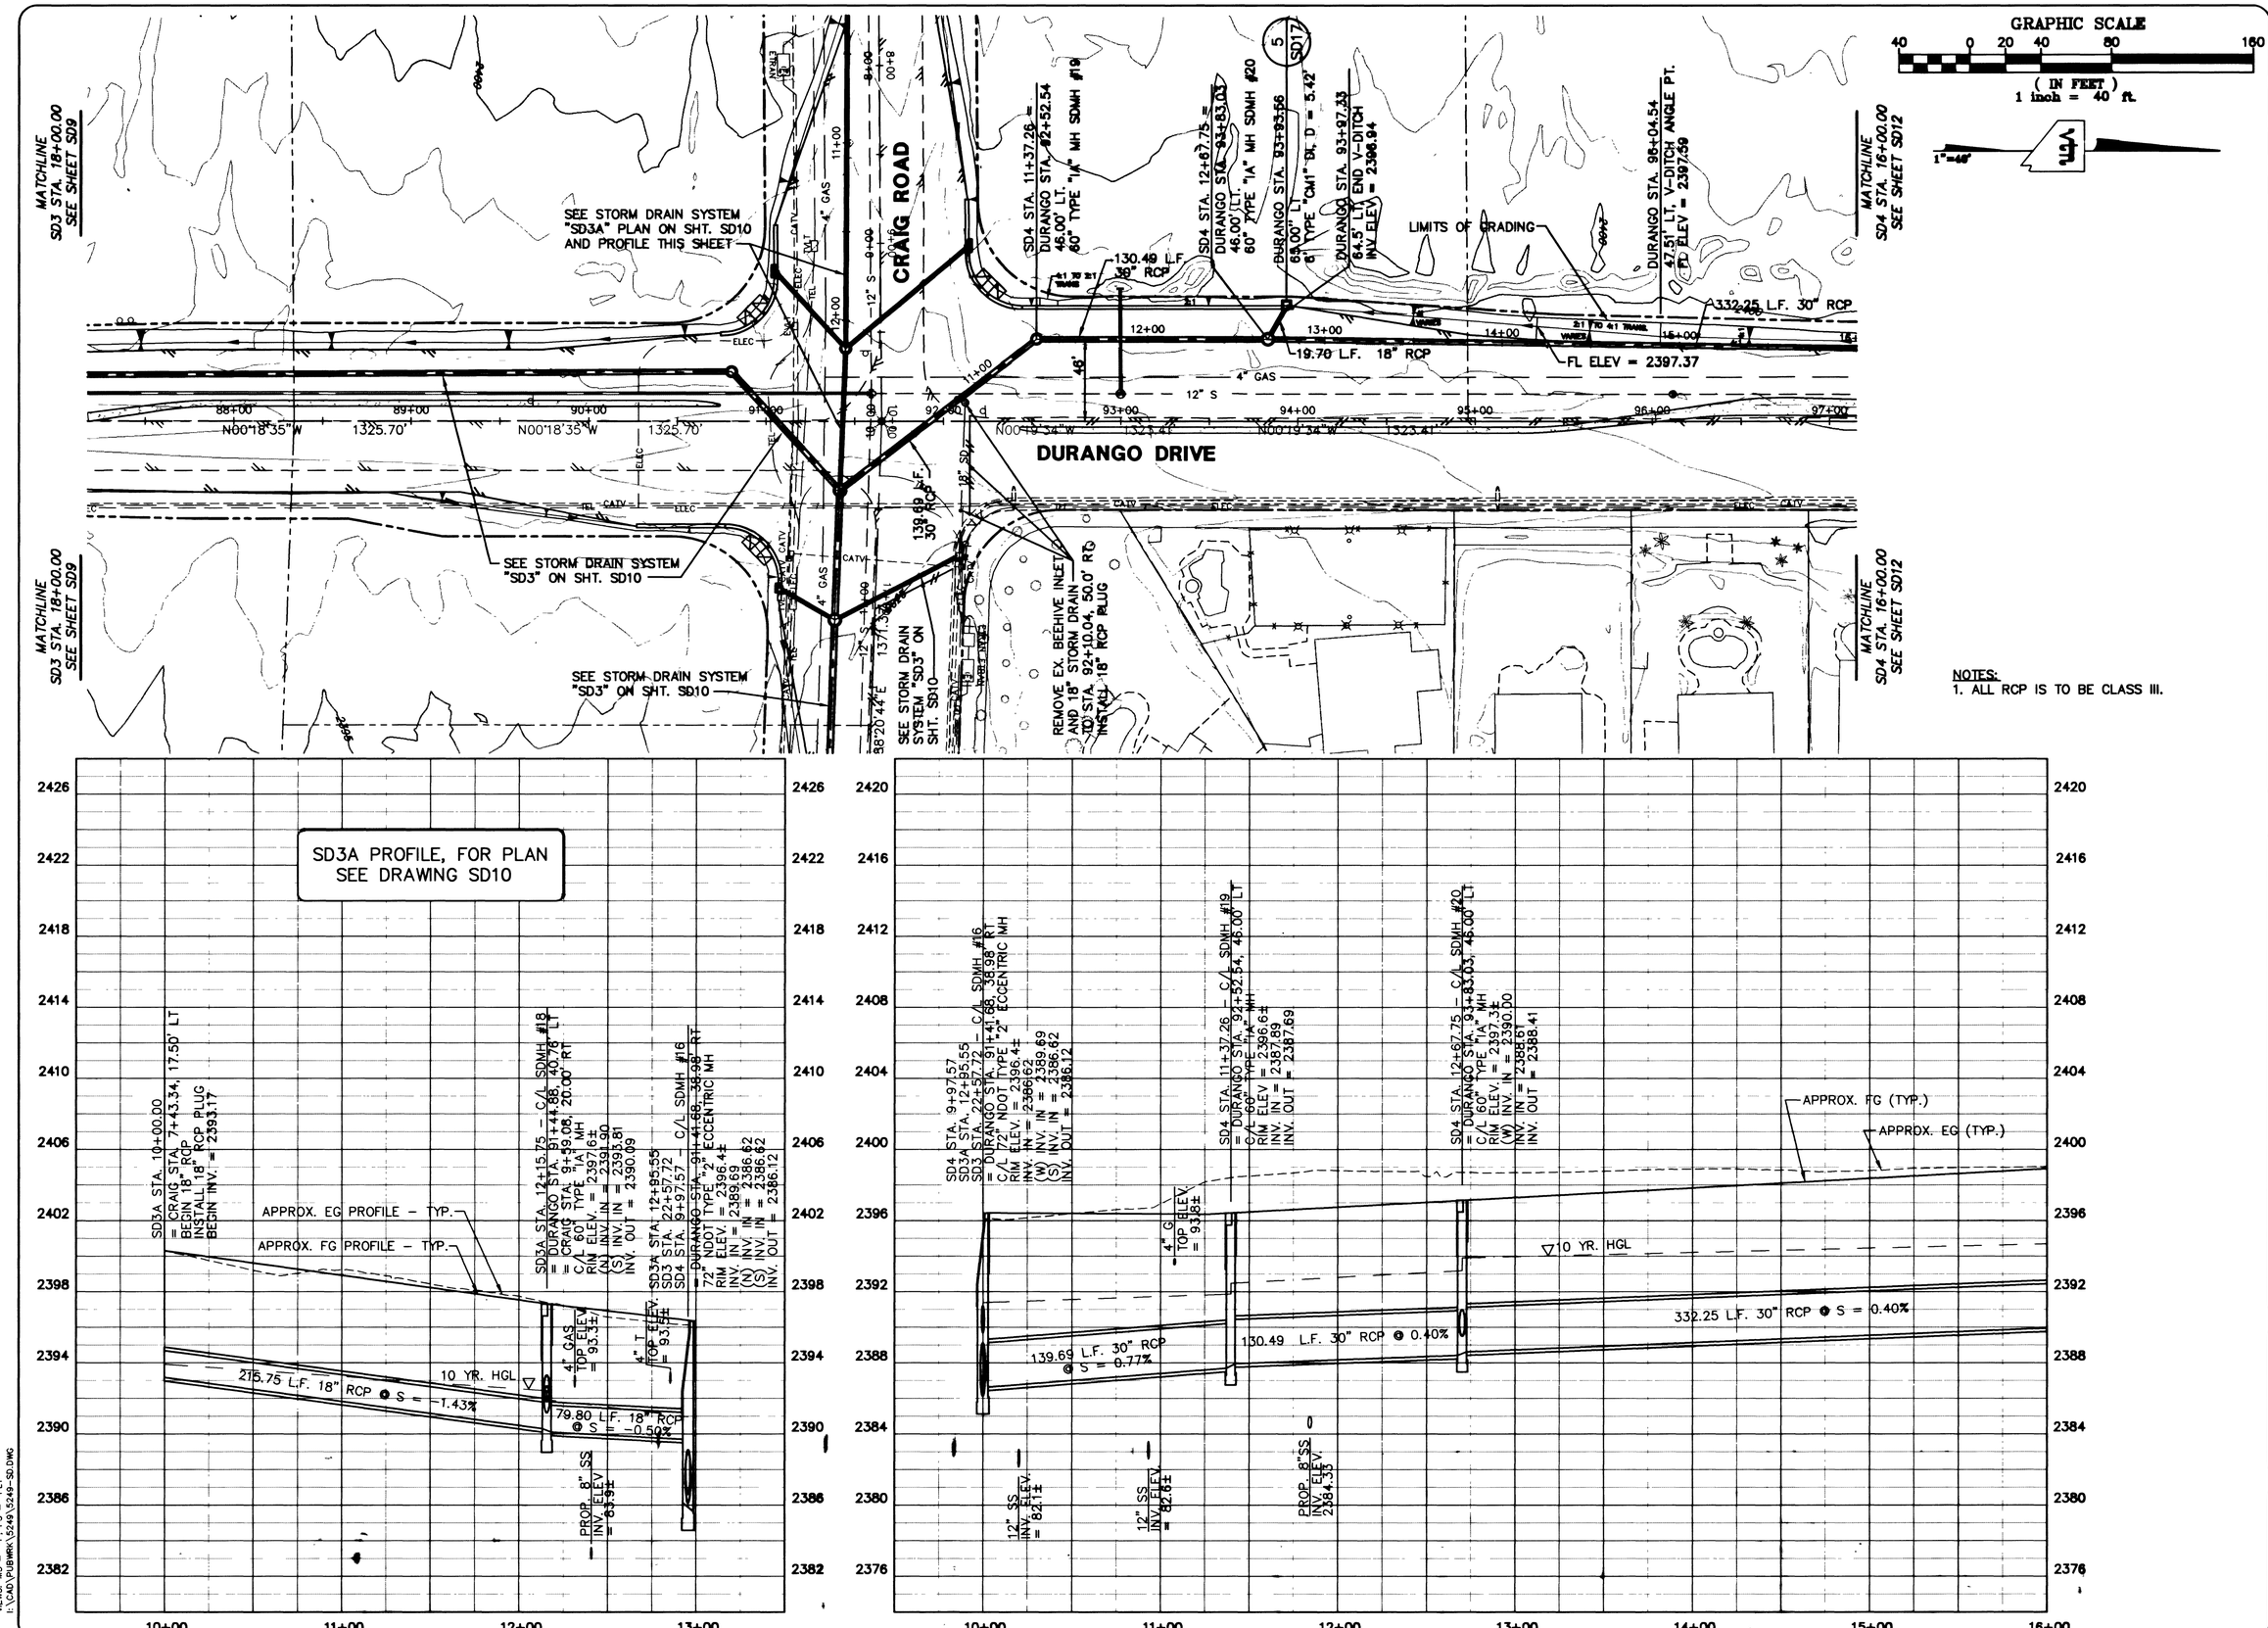

NOTES:
1. ALL RCP IS TO BE CLASS III.

REV	DATE	BY	REVISION

CONSULTING ENGINEERS • PLANNERS • LAND SURVEYORS
2727 SOUTH RAINBOW BOULEVARD
LAS VEGAS, NEVADA 89102-5148 PHONE (702) 873-7550 FAX (702) 362-2597

DEPARTMENT OF PUBLIC WORKS
CITY OF LAS VEGAS, NEVADA

vtn nevada

PLAN: STORM DRAIN PLAN AND PROFILE SD4 STA. 10+00 TO STA 16+00 DURANGO DRIVE

PROJECT: DURANGO DRIVE IMPROVEMENTS CHEYENNE AVENUE TO LONE MOUNTAIN ROAD

SEAL: PROFESSIONAL ENGINEER - STATE OF NEVADA, JOINER S. LAGPACAN, CIVIL, No. 12537, 7-22-98

WO. NO.	5249
BY	JL/LMW/DJB
DATE	07/17/98
SCALE	HORIZ. 1"=40' VERT. 1"=4'
DRAWING	SD11
SHEET	62 OF 106 SHEETS

VIEWS: MS = "M"; PS = "PLT
I:\CAD\PUBWRK\5249\5249-SD.DWG

27465