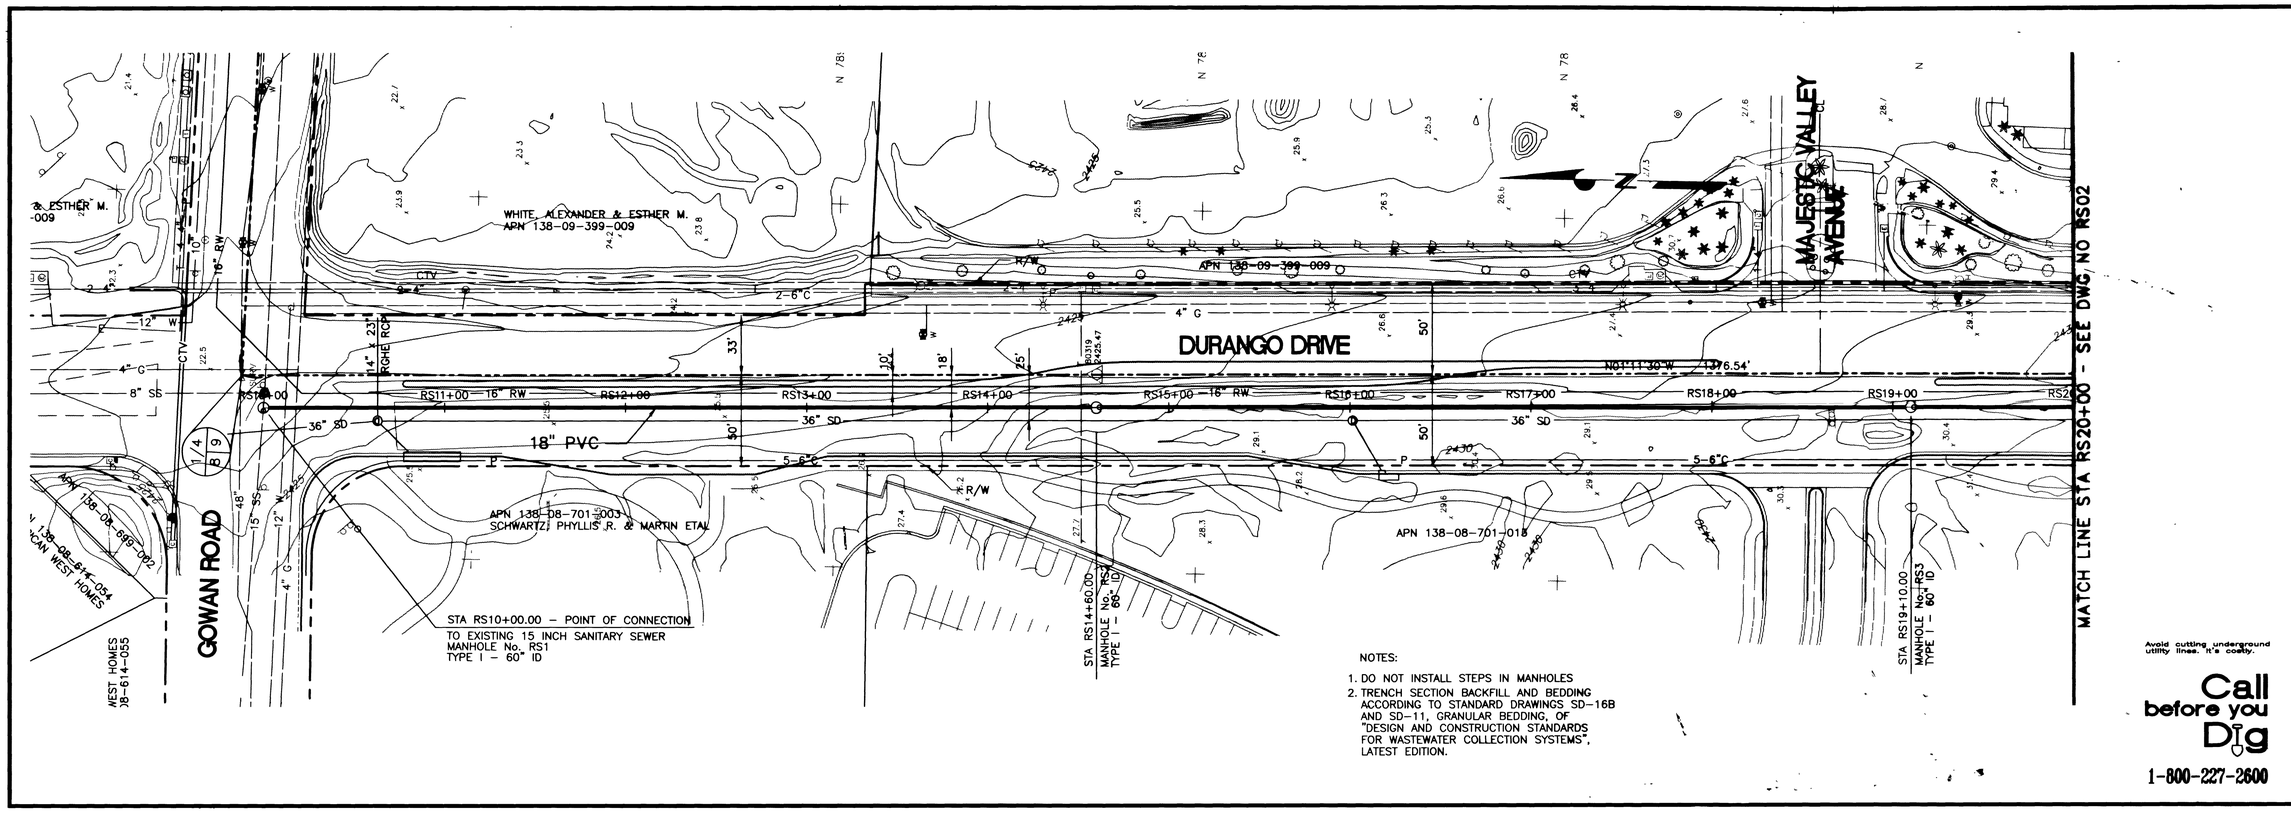

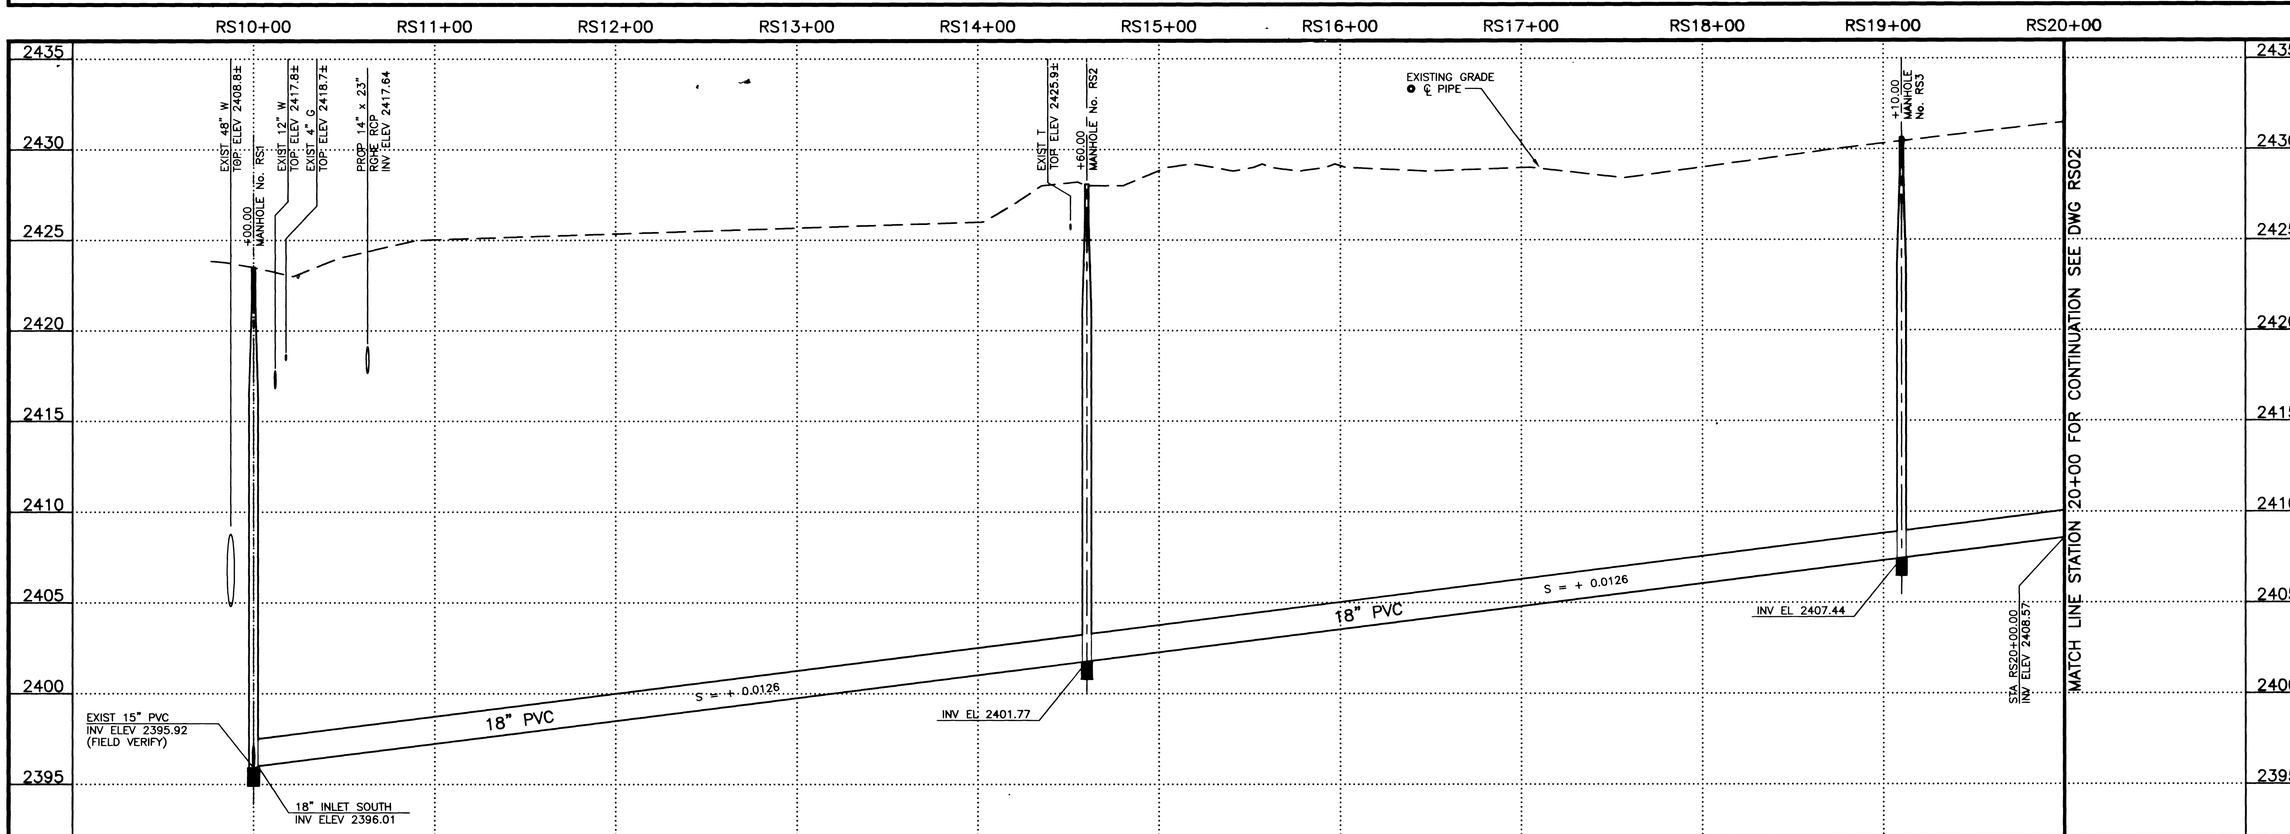

REVISIONS	DATE

SCALE (H) 1" = 40' | SCALE (V) 1" = 4' | W.A. #
F.I.D. BK. # | DATE 07/20/98 | DESIGN BY VRK

GREELEY AND HANSEN
ENGINEERS
4625 SOUTH POLARIS AVENUE, SUITE 210
LAS VEGAS, NEVADA 89103

CITY OF LAS VEGAS NEVADA

DEPARTMENT OF PUBLIC WORKS

PROJECT:
Northwest Water Resource Center
DURANGO DRIVE IMPROVEMENTS
RESIDUAL SEWER

SHEET:
PLAN AND PROFILE
STA RS10+00 TO STA RS20+00

DRAWING NO. RS01 | 105/106

27508