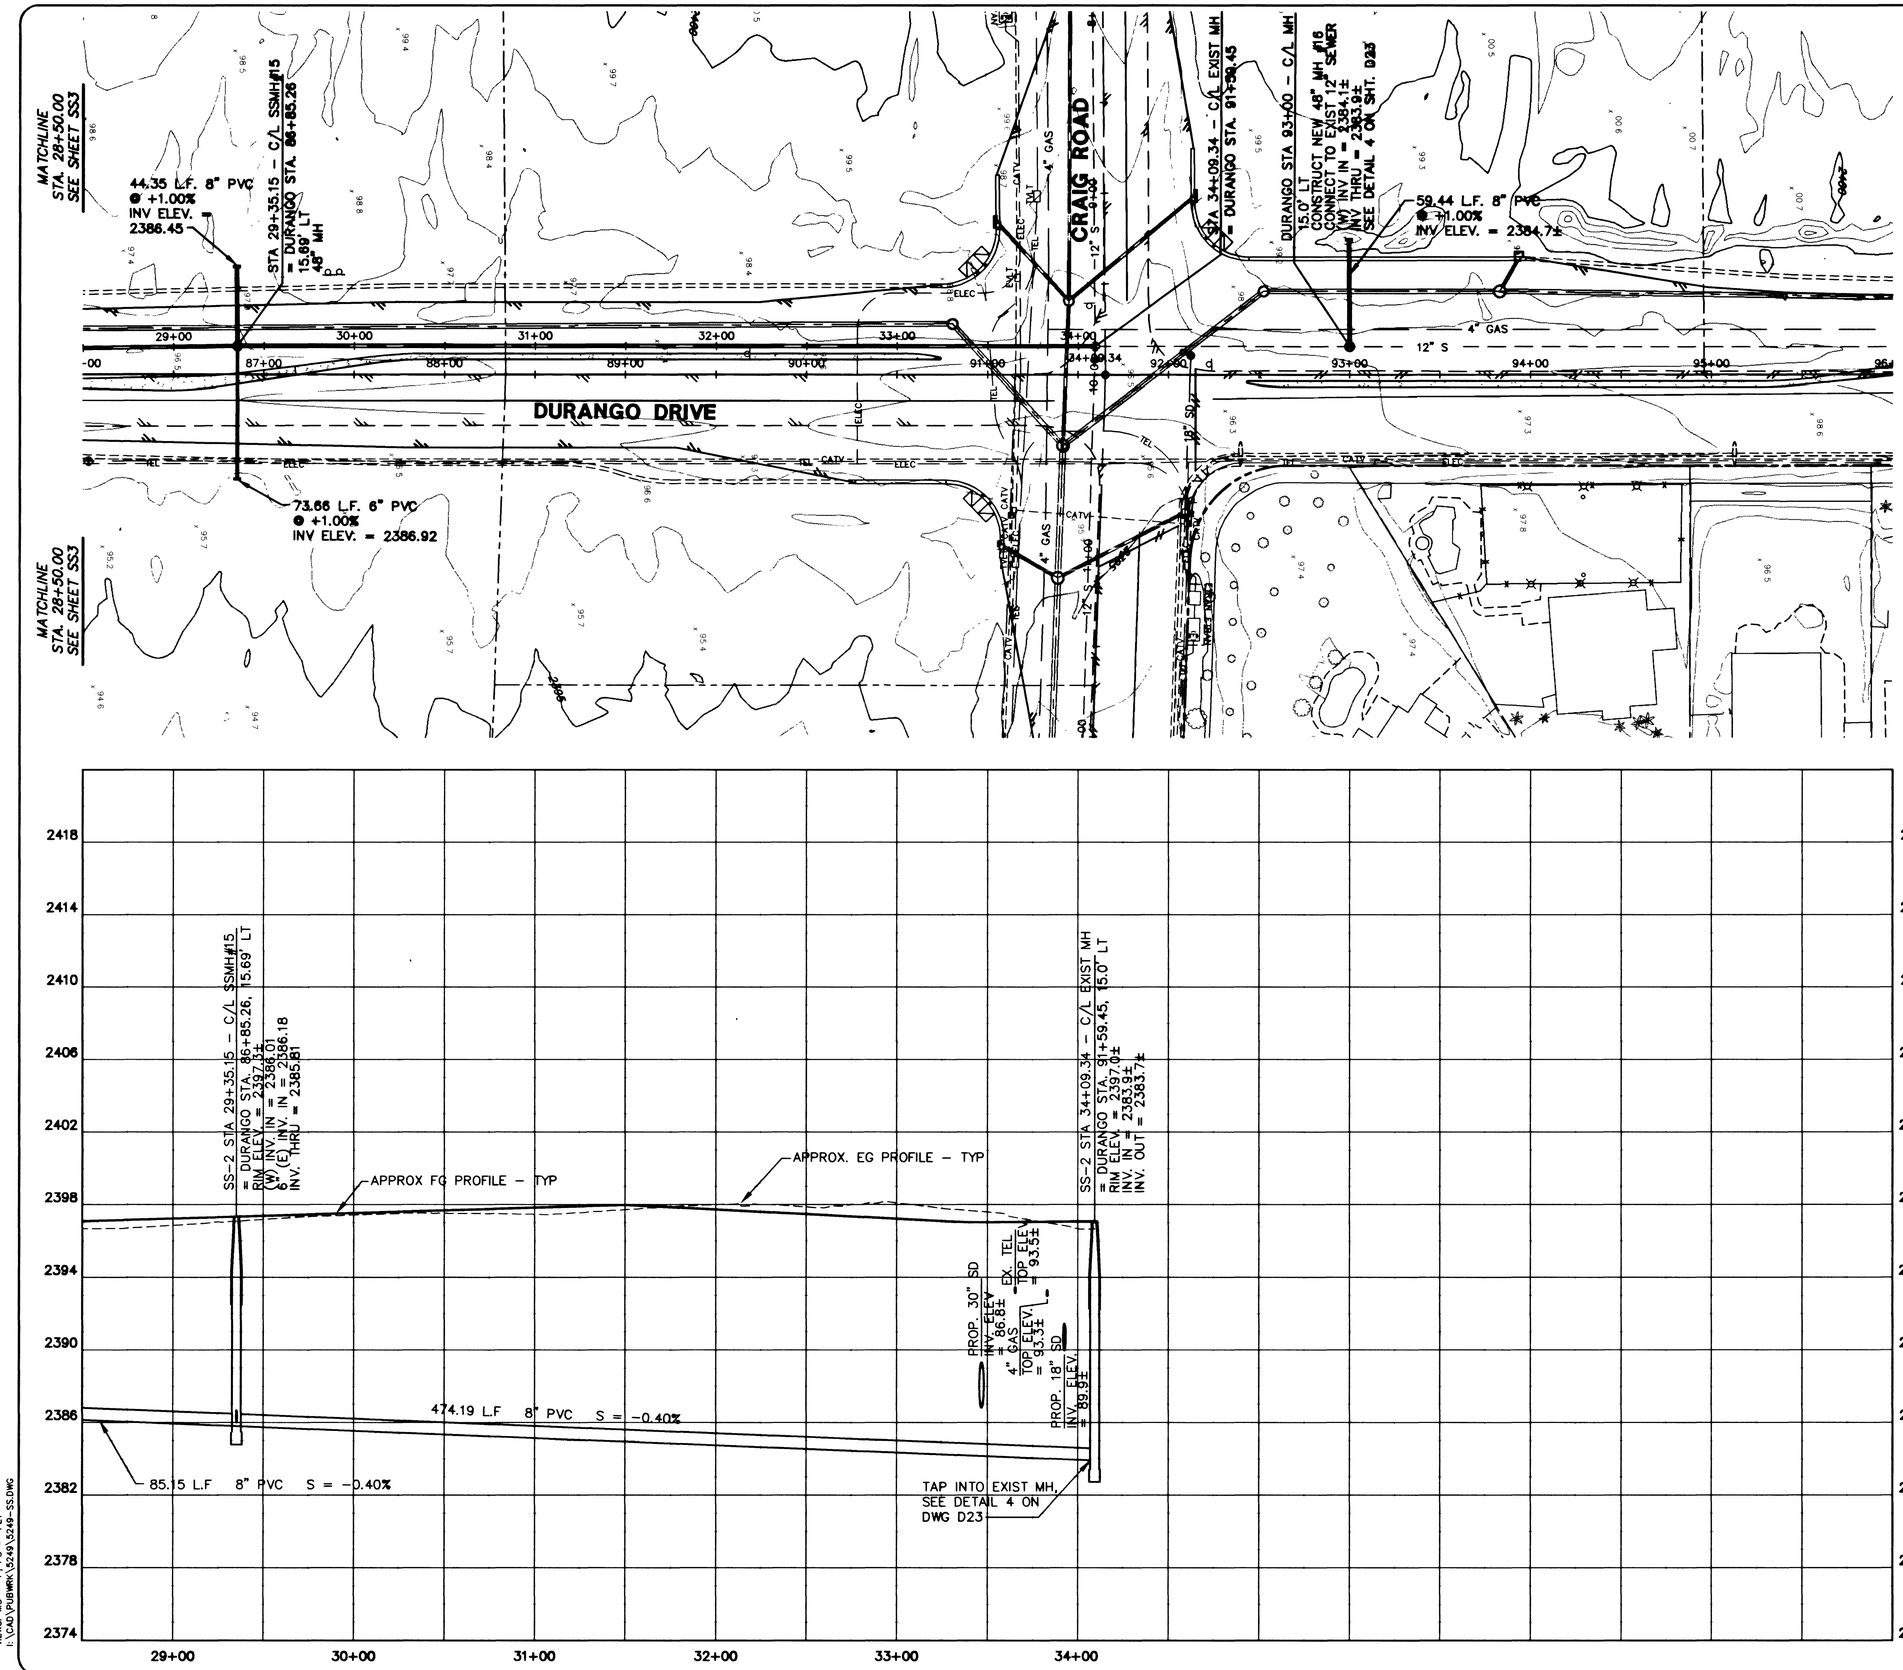

REV	DATE	BY	REVISION

DEPARTMENT OF PUBLIC WORKS
CITY OF LAS VEGAS, NEVADA

vtn nevada

CONSULTING ENGINEERS • PLANNERS • LAND SURVEYORS
2727 SOUTH RAINBOW BOULEVARD
LAS VEGAS, NEVADA 89102-5148 PHONE (702) 873-7550 FAX (702) 362-2597

TITLE
SANITARY SEWER PLAN & PROFILE
SS2 STA. 28+50 TO STA. 34+09.34
DURANGO DRIVE

PROJECT
DURANGO DRIVE IMPROVEMENTS
CHEYENNE AVENUE TO LONE MOUNTAIN ROAD

SEAL
PROFESSIONAL ENGINEER - STATE OF NEVADA
JOINER S. LAGPACAN
CIVIL
No. 12303
7/22/98

WO. NO.	5249
BY	JL/LMW
DATE	07/17/98
SCALE	HORIZ. 1"=40' VERT. 1"=4'
DRAWING	SS4
SHEET	73 OF 106 SHEETS

VIEWS: MS = "I", PS = "PLT
I:\CAD\PLBWRK\5249\5249-SS.DWG

27476