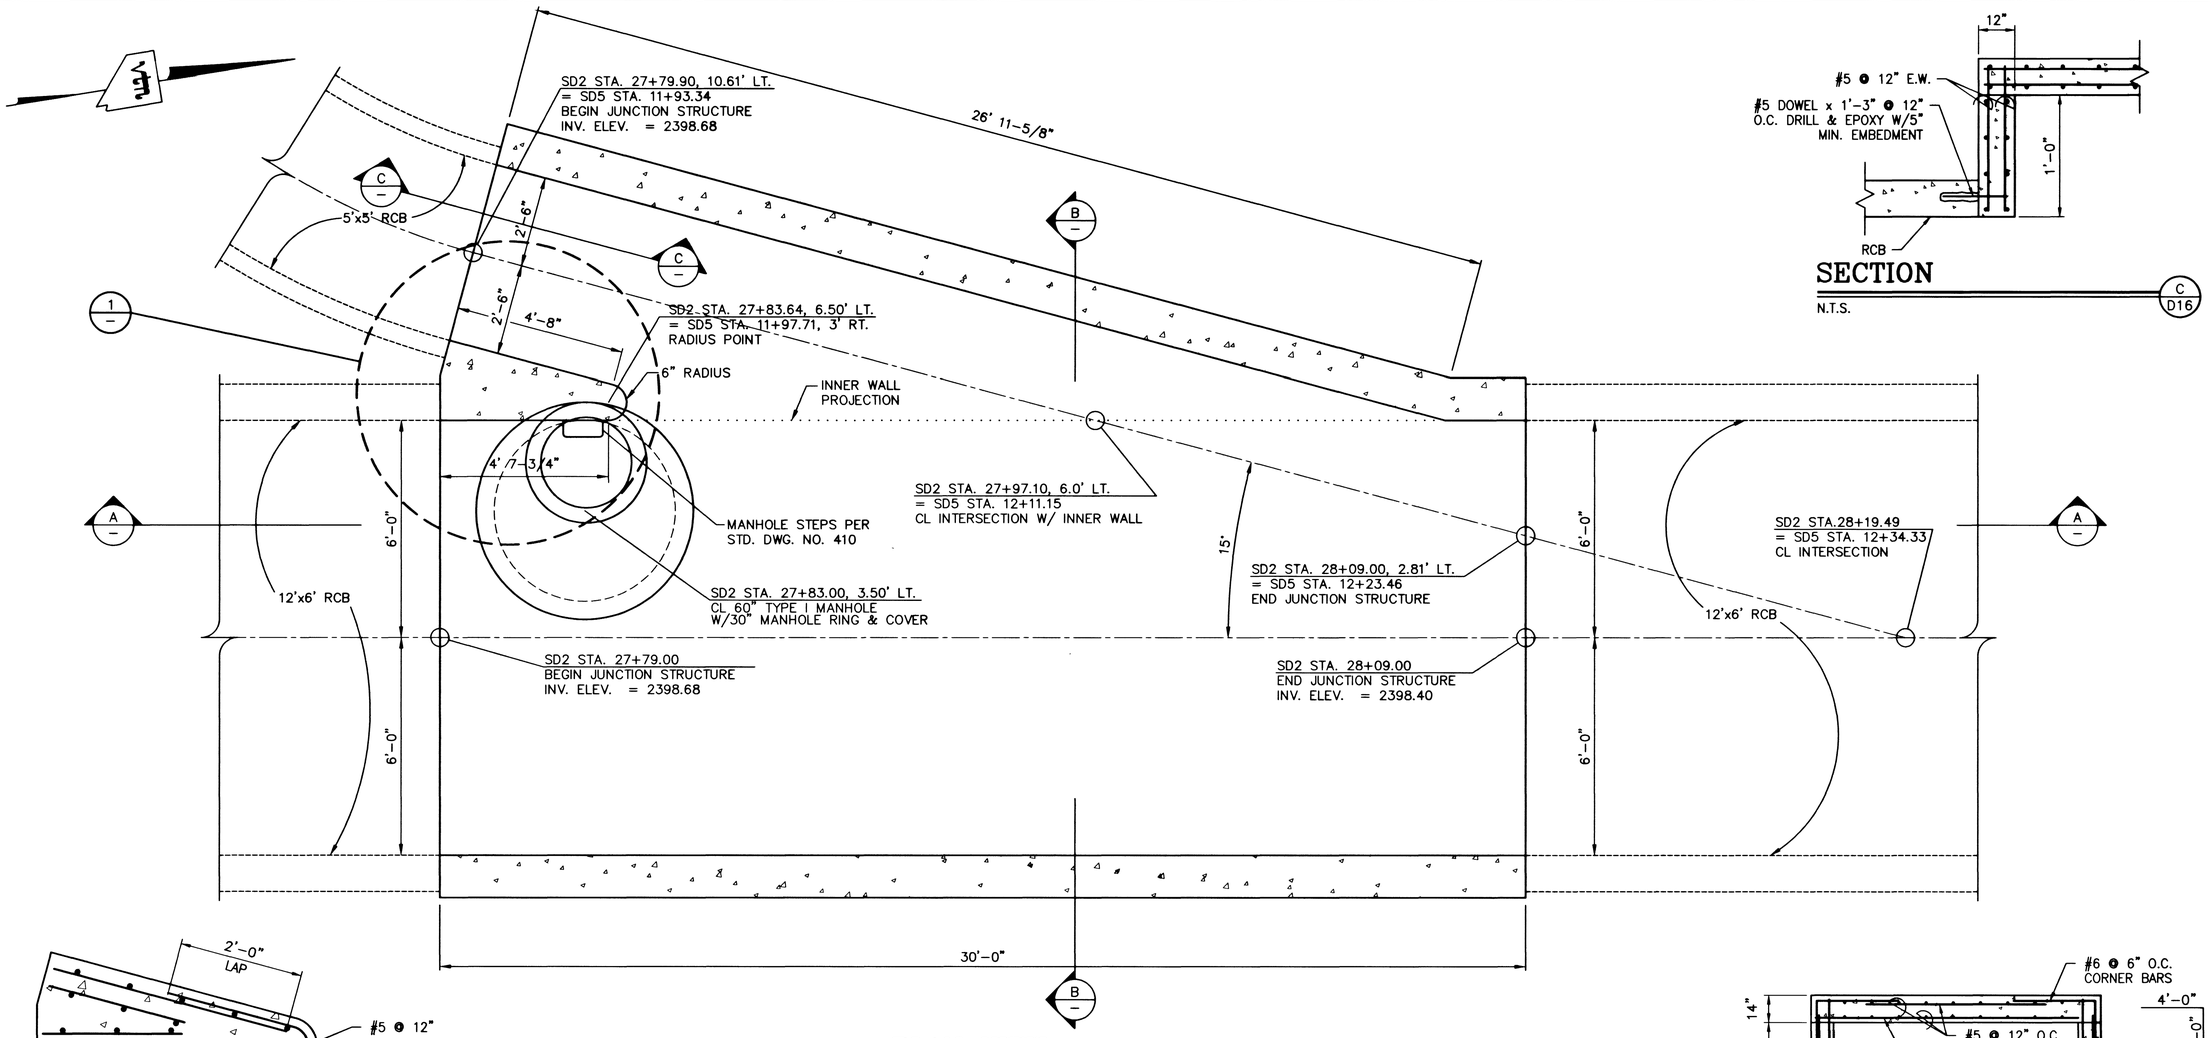

PLAN VIEW

1/2" = 1'-0"

SECTION

N.T.S.

C D16

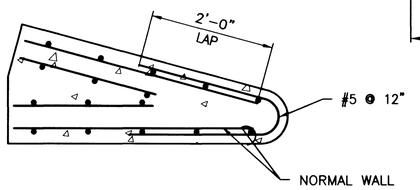

DETAIL

N.T.S.

1 D16

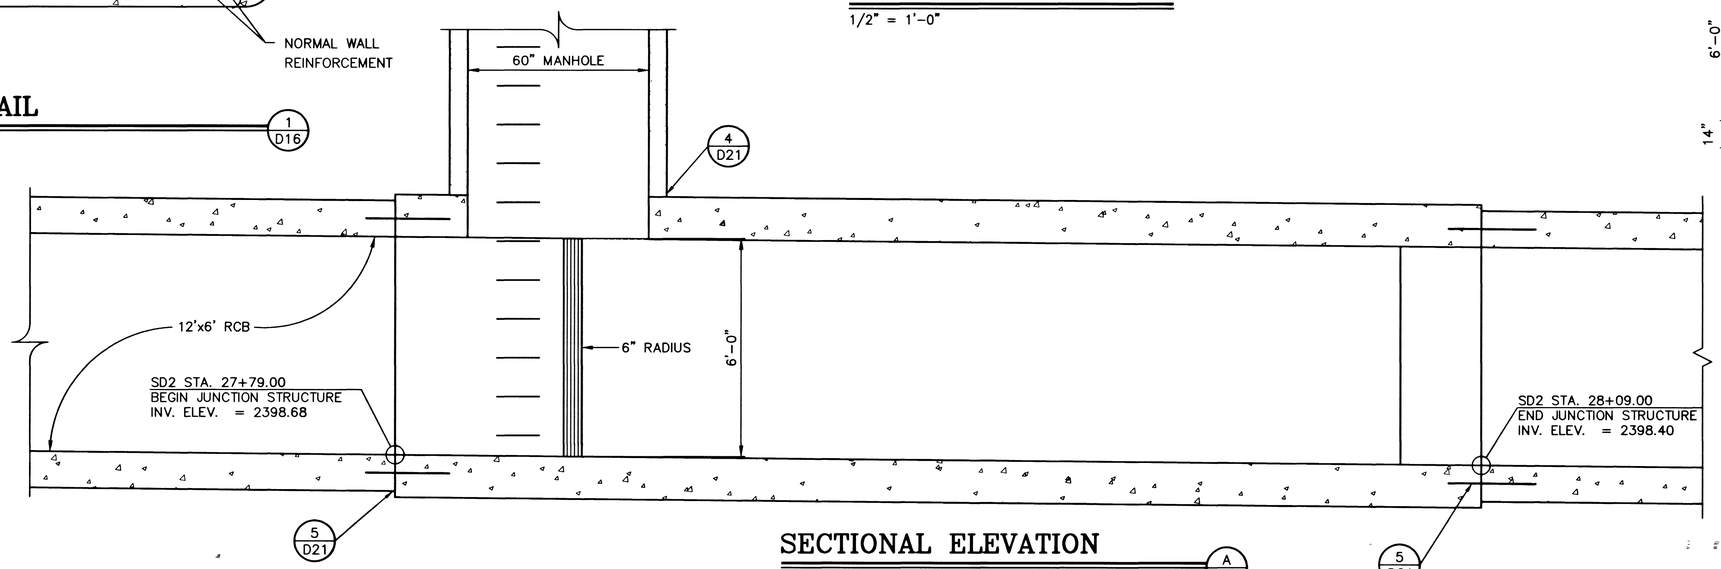

SECTIONAL ELEVATION

1/2" = 1'-0"

A –

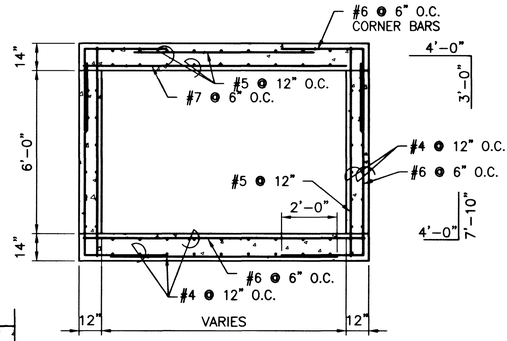

NOTE:
REINFORCEMENT SHOWN IS TYPICAL FOR
ALL WALLS & SLABS

SECTION

N.T.S.

B D16

DEPARTMENT OF PUBLIC WORKS
CITY OF LAS VEGAS

REV	DATE	BY	REVISION

R2H • CD&L ENGINEERING
Consulting Structural Engineers
9440 GREGG DRIVE, SUITE 150
LAS VEGAS, NEVADA 89123
(702) 896-7000
Fax: (702) 896-7070

CONSULTING ENGINEERS • PLANNERS • LAND SURVEYORS
9440 GREGG DRIVE, SUITE 150 LAS VEGAS, NEVADA 89123
LAS VEGAS, NEVADA 89052-4440 PHONE (702) 873-7500 FAX (702) 896-5897

nevada

TITLE: STRUCTURAL DETAILS
JUNCTION STRUCTURE
SD2 STA. 27+79.00 TO 28+09.00

PROJECT: DURANGO DRIVE IMPROVEMENTS
CHEYENNE AVENUE TO LONE MOUNTAIN ROAD

SEAL
PROFESSIONAL ENGINEER-STATE OF NEVADA
DAVID W. SEELEY
No. 11175
7/9/98

WO NO.	5249
BY	WSW
DATE	7/17/98
SCALE HORIZ. VERT.	
DRAWING	D16
SHEET OF	22 / 108 SHEETS

980720D16.dwg 6-17-98 9:38:00 am EST

27425