FED RD REG. NO	STATE	PROJECT NO.	COUNTY	SHEET NO
9	NEVADA	SPF-095-2(042)	CLARK	DE-2

Overpass Layout

South Elevation
(North Elevation Similar)
NOTE: For overpass dimensions refer to NDOT plans.

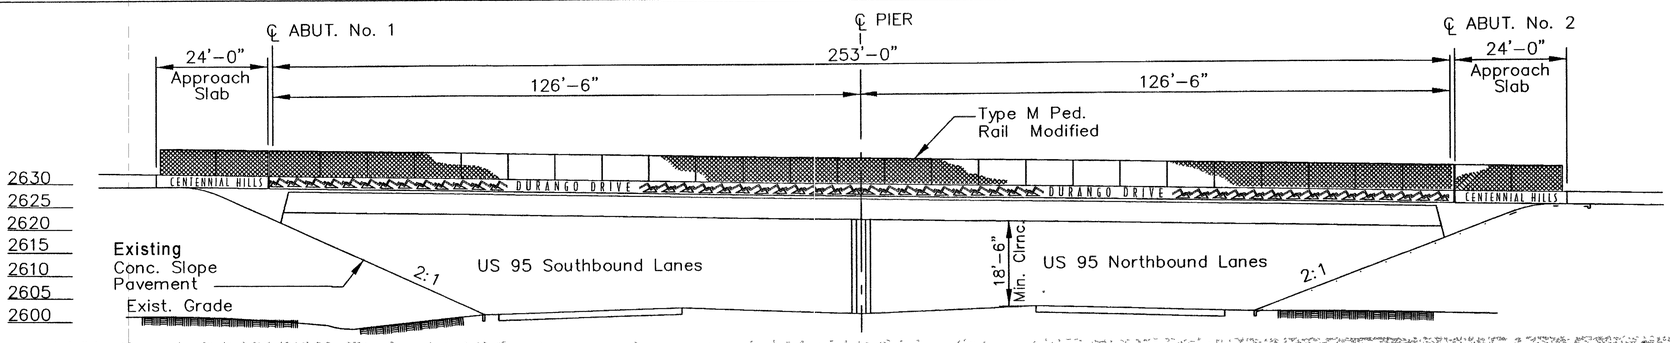

Lettering Layout

Lettering Type Style: ARCHITECTURA
Finish: "C" (Note 2.4)
Center over roadway (typ.)

Character Line Width: 2-1/2"
Character Height : 24"
Character Recess Depth: 1"

Finish: "A" (Note 2.2) **Finish: "B"** (Note 2.3) **Finish: "C"** (Note 2.4)

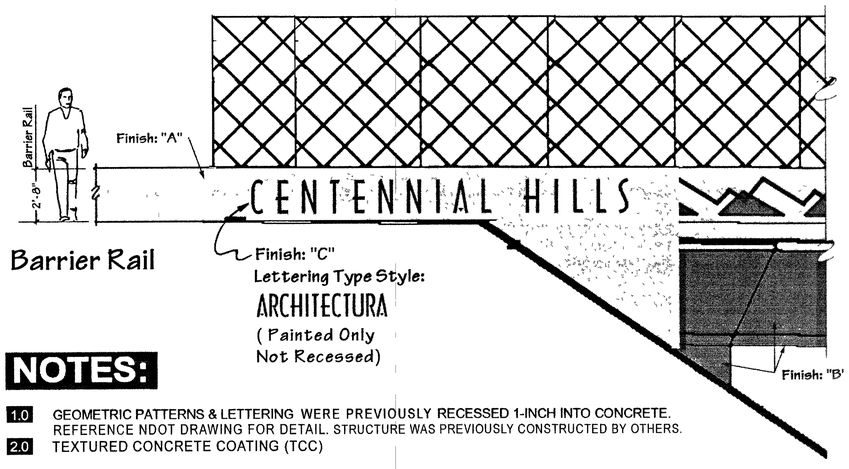

Barrier Rail

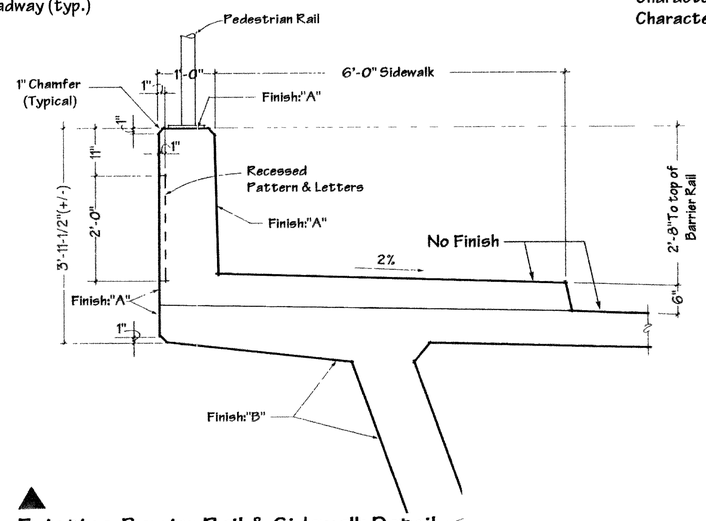

▲ Existing Barrier Rail & Sidewalk Detail
Scale: 1/16"=1"
(For Information Only)

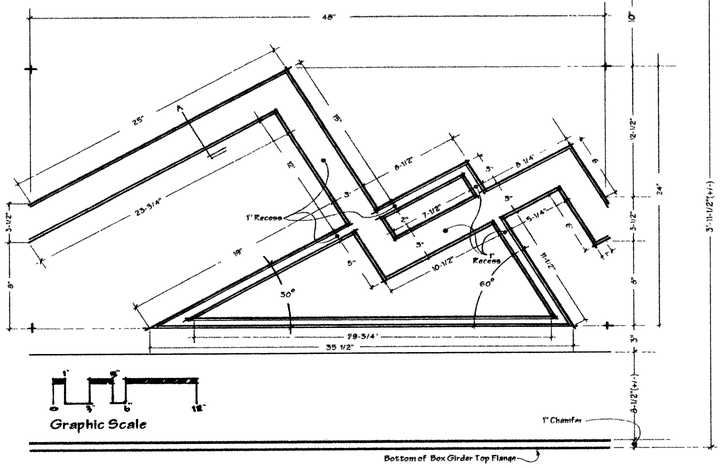

Existing Pattern Module Layout ▲

(For Information Only)

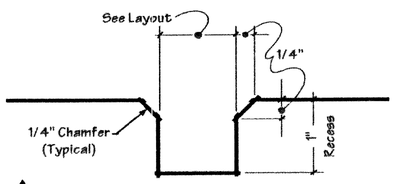

▲ Existing Recess Detail "A"
Scale: 1"=1"
(For Information Only)

NOTES:

1.0 GEOMETRIC PATTERNS & LETTERING WERE PREVIOUSLY RECESSED 1-INCH INTO CONCRETE. REFERENCE NDOT DRAWING FOR DETAIL. STRUCTURE WAS PREVIOUSLY CONSTRUCTED BY OTHERS.

2.0 TEXTURED CONCRETE COATING (TCC)

2.1 ALL EXPOSED CONCRETE SURFACES EXCEPT THE TOP SURFACE OF THE DECK SLABS, THE SIDEWALK, AND THE APPROACH SLABS SHALL RECEIVE A TCC UNLESS OTHERWISE NOTED. ALL SURFACES IN CONTACT WITH THE GROUND SHALL BE FINISHED TO A POINT FLUSH WITH THE FINISHED GROUND LINE.

2.2 TYPE "A" TCC ("SAND" COLOR) SHALL CONFORM TO SHERWIN WILLIAMS #1103, DUNN & EDWARDS CHATEAU #100, SINCLAIR #CM8533 OR APPROVED EQUAL AND SHALL BE PLACED ON THE EXPOSED VERTICAL EDGE OF THE BRIDGE BOX GIRDER TOP FLANGE, ON THE TOP, INSIDE, AND OUTSIDE FACES OF ALL APPROACH RAMP BARRIER RAILS, AND SHALL BE USED AS THE "BACKGROUND" COLOR ON THE TOP, INSIDE, AND OUTSIDE FACES OF THE BRIDGE BARRIER RAIL AND THE EXTENDED WING WALLS.

2.3 TYPE "B" TCC ("RUST" COLOR) SHALL CONFORM TO BENJAMIN MOORE #1209, DUNN & EDWARDS "O.K. JOE" #DE 937 M2, SINCLAIR #CM8068 OR APPROVED EQUAL AND SHALL BE PLACED ON THE BRIDGE PIERS, ON THE BOTTOM AND SIDE FACES OF THE BRIDGE BOX GIRDER, ON THE EXPOSED FACE OF THE ABUTMENT, AND AS A BACKGROUND ACCENT COLOR ON SELECTED DECORATIVE FEATURES (SEE ELEVATION VIEW).

2.4 TYPE "C" TCC ("TURQUOISE" COLOR) SHALL CONFORM TO BENJAMIN MOORE OASIS BLUE # 2049-20, DUNN & EDWARDS TROPICAL NIGHT #DE 439 U1, SINCLAIR #SIN8960 OR APPROVED EQUAL AND SHALL BE PLACED ON THOSE RECESSED DECORATIVE FEATURES LOCATED ON THE EXTERIOR SIDES OF THE BARRIER RAIL

2.5 THE TYPE OF TCC USED SHALL BE A TEXTURED CONCRETE COATING IN ACCORDANCE WITH SUBSECTIONS 614.02.01 & 614.03.07 OF THE SPECIFICATIONS, ALL FINISH COLORS SHALL BE LUSTERLESS. SUBMIT BOTH COLOR CHIPS AND FULL SIZE FIELD SAMPLE PANELS SHOWN IN ALL FINISH COLORS, LETTERING, & PATTERNS FOR APPROVAL PRIOR TO USE.

96917

REGISTERED PROFESSIONAL ENGINEER STATE OF NEVADA
MARVIN D. SJINE
CIVIL
06/30/04
NO. 11755
EXPIRES 06/30/06

STATE OF NEVADA
DEPARTMENT OF TRANSPORTATION

DURANGO OVERPASS
DECORATIVE ENHANCEMENTS

Public Works

DESIGN BY MDS
DRAWN BY J. Easton
CHECKED BY
REVIEWED BY

A 107V4073