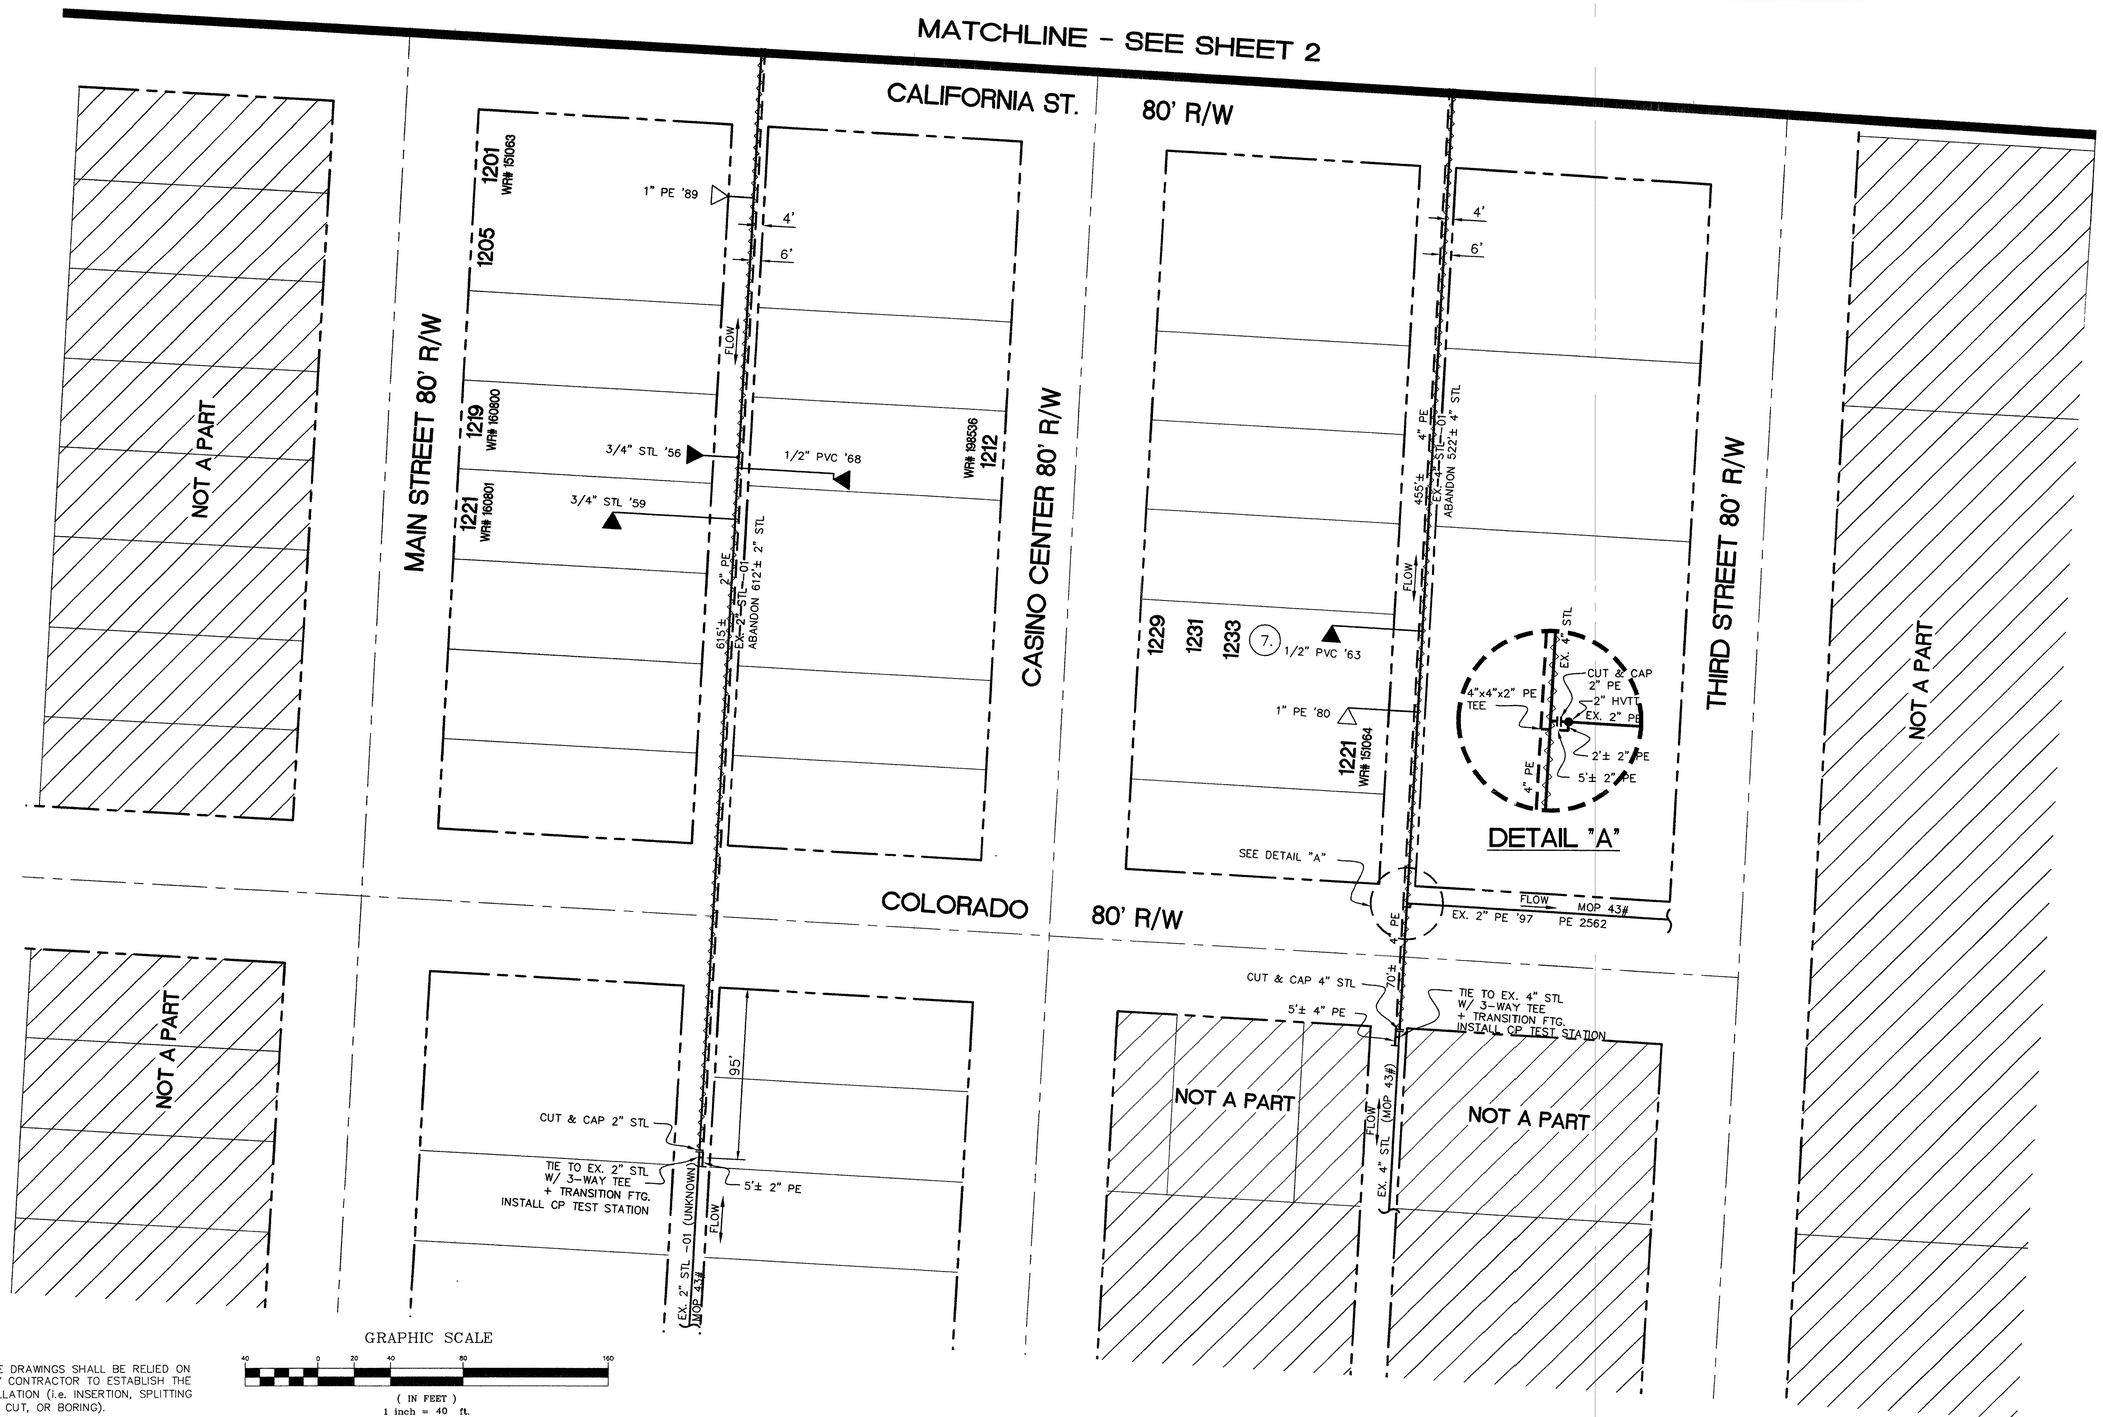

Call before you Dig.
1-800-227-2600
UNDERGROUND SERVICE (USA)

N

SCALE: 1" = 40'

NOTHING ON THESE DRAWINGS SHALL BE RELIED ON OR CONSTRUED BY CONTRACTOR TO ESTABLISH THE METHOD OF INSTALLATION (i.e. INSERTION, SPLITTING OF SERVICE, OPEN CUT, OR BORING).

CUSTOMERS____ CYCLE____ ROUTE____ AREA 3S LV 21

NO.	DESCRIPTION	BY	DATE	APPVD.

REVISIONS

Southwest Gas Corporation

83728

UNIT NO.	UNIT TYPE	INSTL.	RET.	INSTL.	RET.
		PROPOSED		COMPLETED	

PROPERTY UNITS

AS-BUILT DRAWING-PRESSURE TEST DATA

PIPE DIA. ____
PIPE LENGTH ____
PIPE TYPE ____
MIN DURATION ____

TEST MEDIUM: ☐ AIR ☐ NITROGEN ☐ WATER ☐ SOAP
TEST METHOD: ☐ GAUGE ☐ CHART
GAUGE/ PRESS REC SN#

	START	END
TEST PRES (PSIG)		
TIME		
DATE		
PERFORMED BY		

VISUAL INSPECTION CERTIFICATION

I HAVE VISUALLY INSPECTED ALL HEATED FUSIONS, SOLVENT CEMENT, MECHANICAL JOINTS AND WELDS THAT I HAVE PERFORMED

NAME ____ DATE ____

AS-BUILTS ACCEPTED BY ____ DATE ____
POSTED BY ____ DATE ____
POSTING QC'D BY ____ DATE ____

CONSTRUCTION

INSPECTOR ____
FOREMAN ____
REVIEWED BY ____

PERMIT INFORMATION
CITY OF LAS VEGAS

TAX CODE
02-0203

ISOLATION AREA	W. R. NO.
11	147369
LOCATION	TILE NO.
E. CHARLESTON / CASINO CENTER	x627 y512

ENGINEER/TECHNICIAN KIRK OVERBY PHONE (702) 365-2008
ACCOUNT REP. PHONE
PROJECT CONTACT BRYAN THATCHER (702) 365-2165
SHEET NO. 3 OF 3 SCALE 1" = 40' DATE APR, 2005
DWN. BY REH CHKD BY APPVD. BY

TITLE
SI - CLV - CASINO CENTER MAIN REPLACEMENT
E. CHARLESTON / CASINO CENTER
CITY OF LAS VEGAS

10704460-SW6