NOT USED — C7.03

NOT USED — C7.03

C7.03

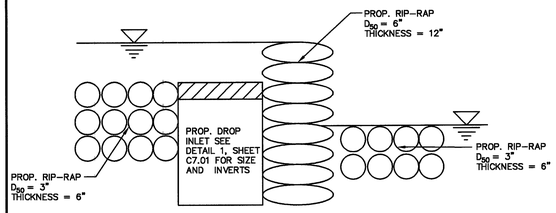

1 RIP RAP SECTION — NOT TO SCALE — C7.03

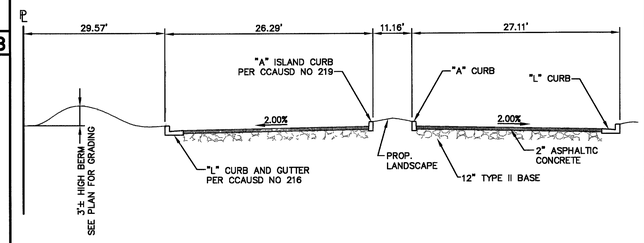

U SECTION U — NOT TO SCALE — C7.03

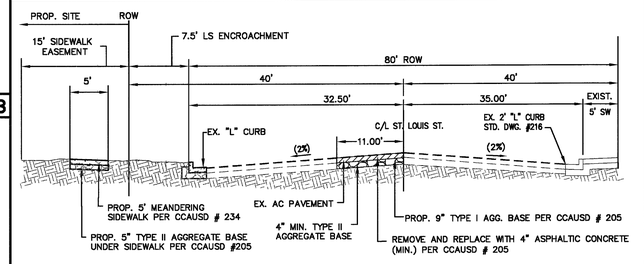

ST. LOUIS STREET SECTION

T SECTION T — NOT TO SCALE — C7.03

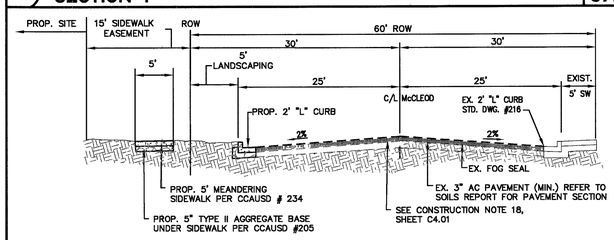

MCLEOD ST. SECTION

S SECTION S — NOT TO SCALE — C7.03

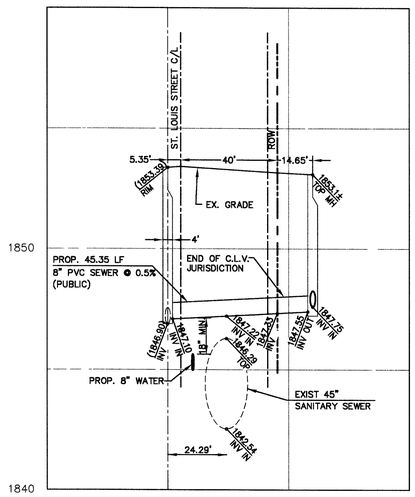

SCALE 1"= 30' HORZ.
SCALE 1"= 3' VERT.

Z 8" SEWER PROFILE — NOT TO SCALE — C7.03

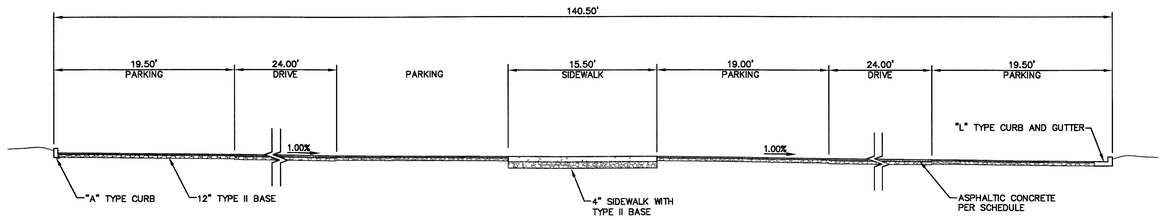

Y SECTION Y — NOT TO SCALE — C7.03

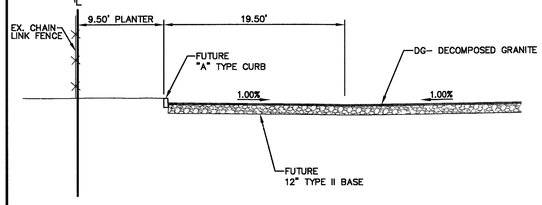

X SECTION X — NOT TO SCALE — C7.03

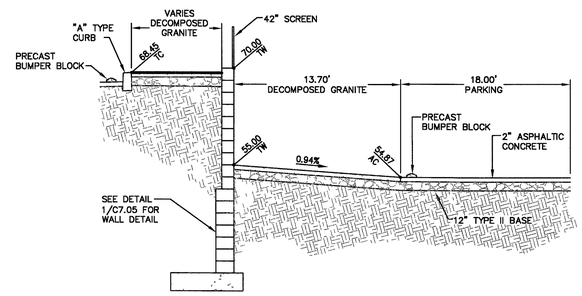

W SECTION W — NOT TO SCALE — C7.03

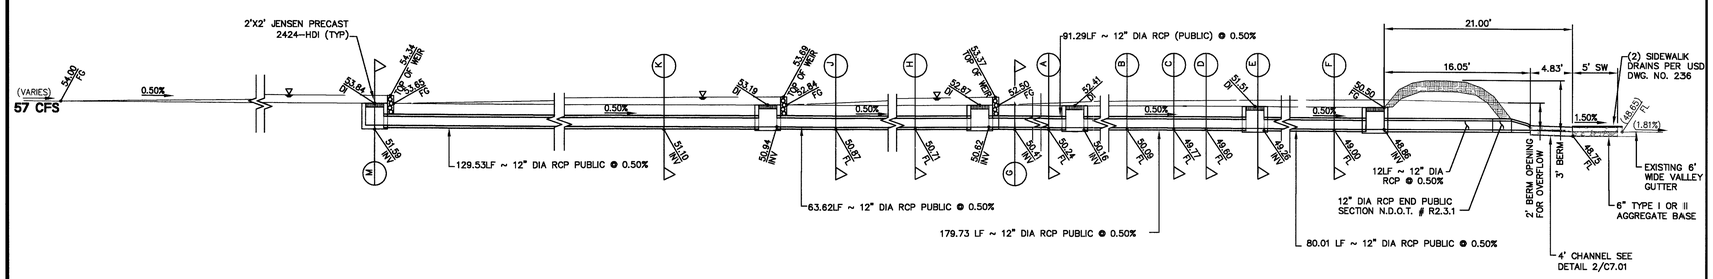

V SECTION V — NOT TO SCALE — C7.03

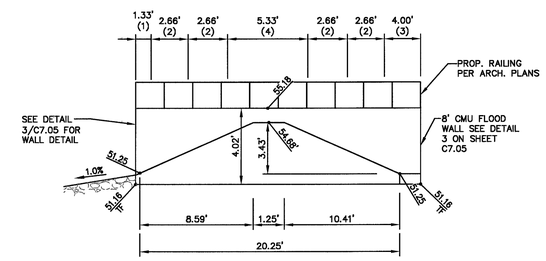

R SECTION R — NOT TO SCALE — C7.03

REV.	DATE	BY	DESCRIPTION:

LOCHSA ENGINEERING
6345 SOUTH JONES BOULEVARD, SUITE 100
LAS VEGAS, NV 89118
PHONE: (702) 365-9312, FAX: (702) 365-9317

SHEET: SECTIONS

TITLE: STATE OF NEVADA-SPWB#01-E01
Department Of Employment, Training and Rehabilitation
2300 E. St. Louis Avenue, Las Vegas, NV 89104

DRAWN BY:	DESIGNED BY:	CHECKED BY:	SCALE:
SSY	EZ	EZ	NTS
DATE: 07/20/05	DATE: 07/20/05	DATE: 07/20/05	

PROJECT No.: 7112

SEAL

SHEET No C7.03
SHEET 13 OF 16
DRAWING No 1071U4461

J:\CAD\7112\dwg\C-7112-703-DT.dwg, 8/23/2005 1:20:18 PM, 1:1, Lochsa Civil