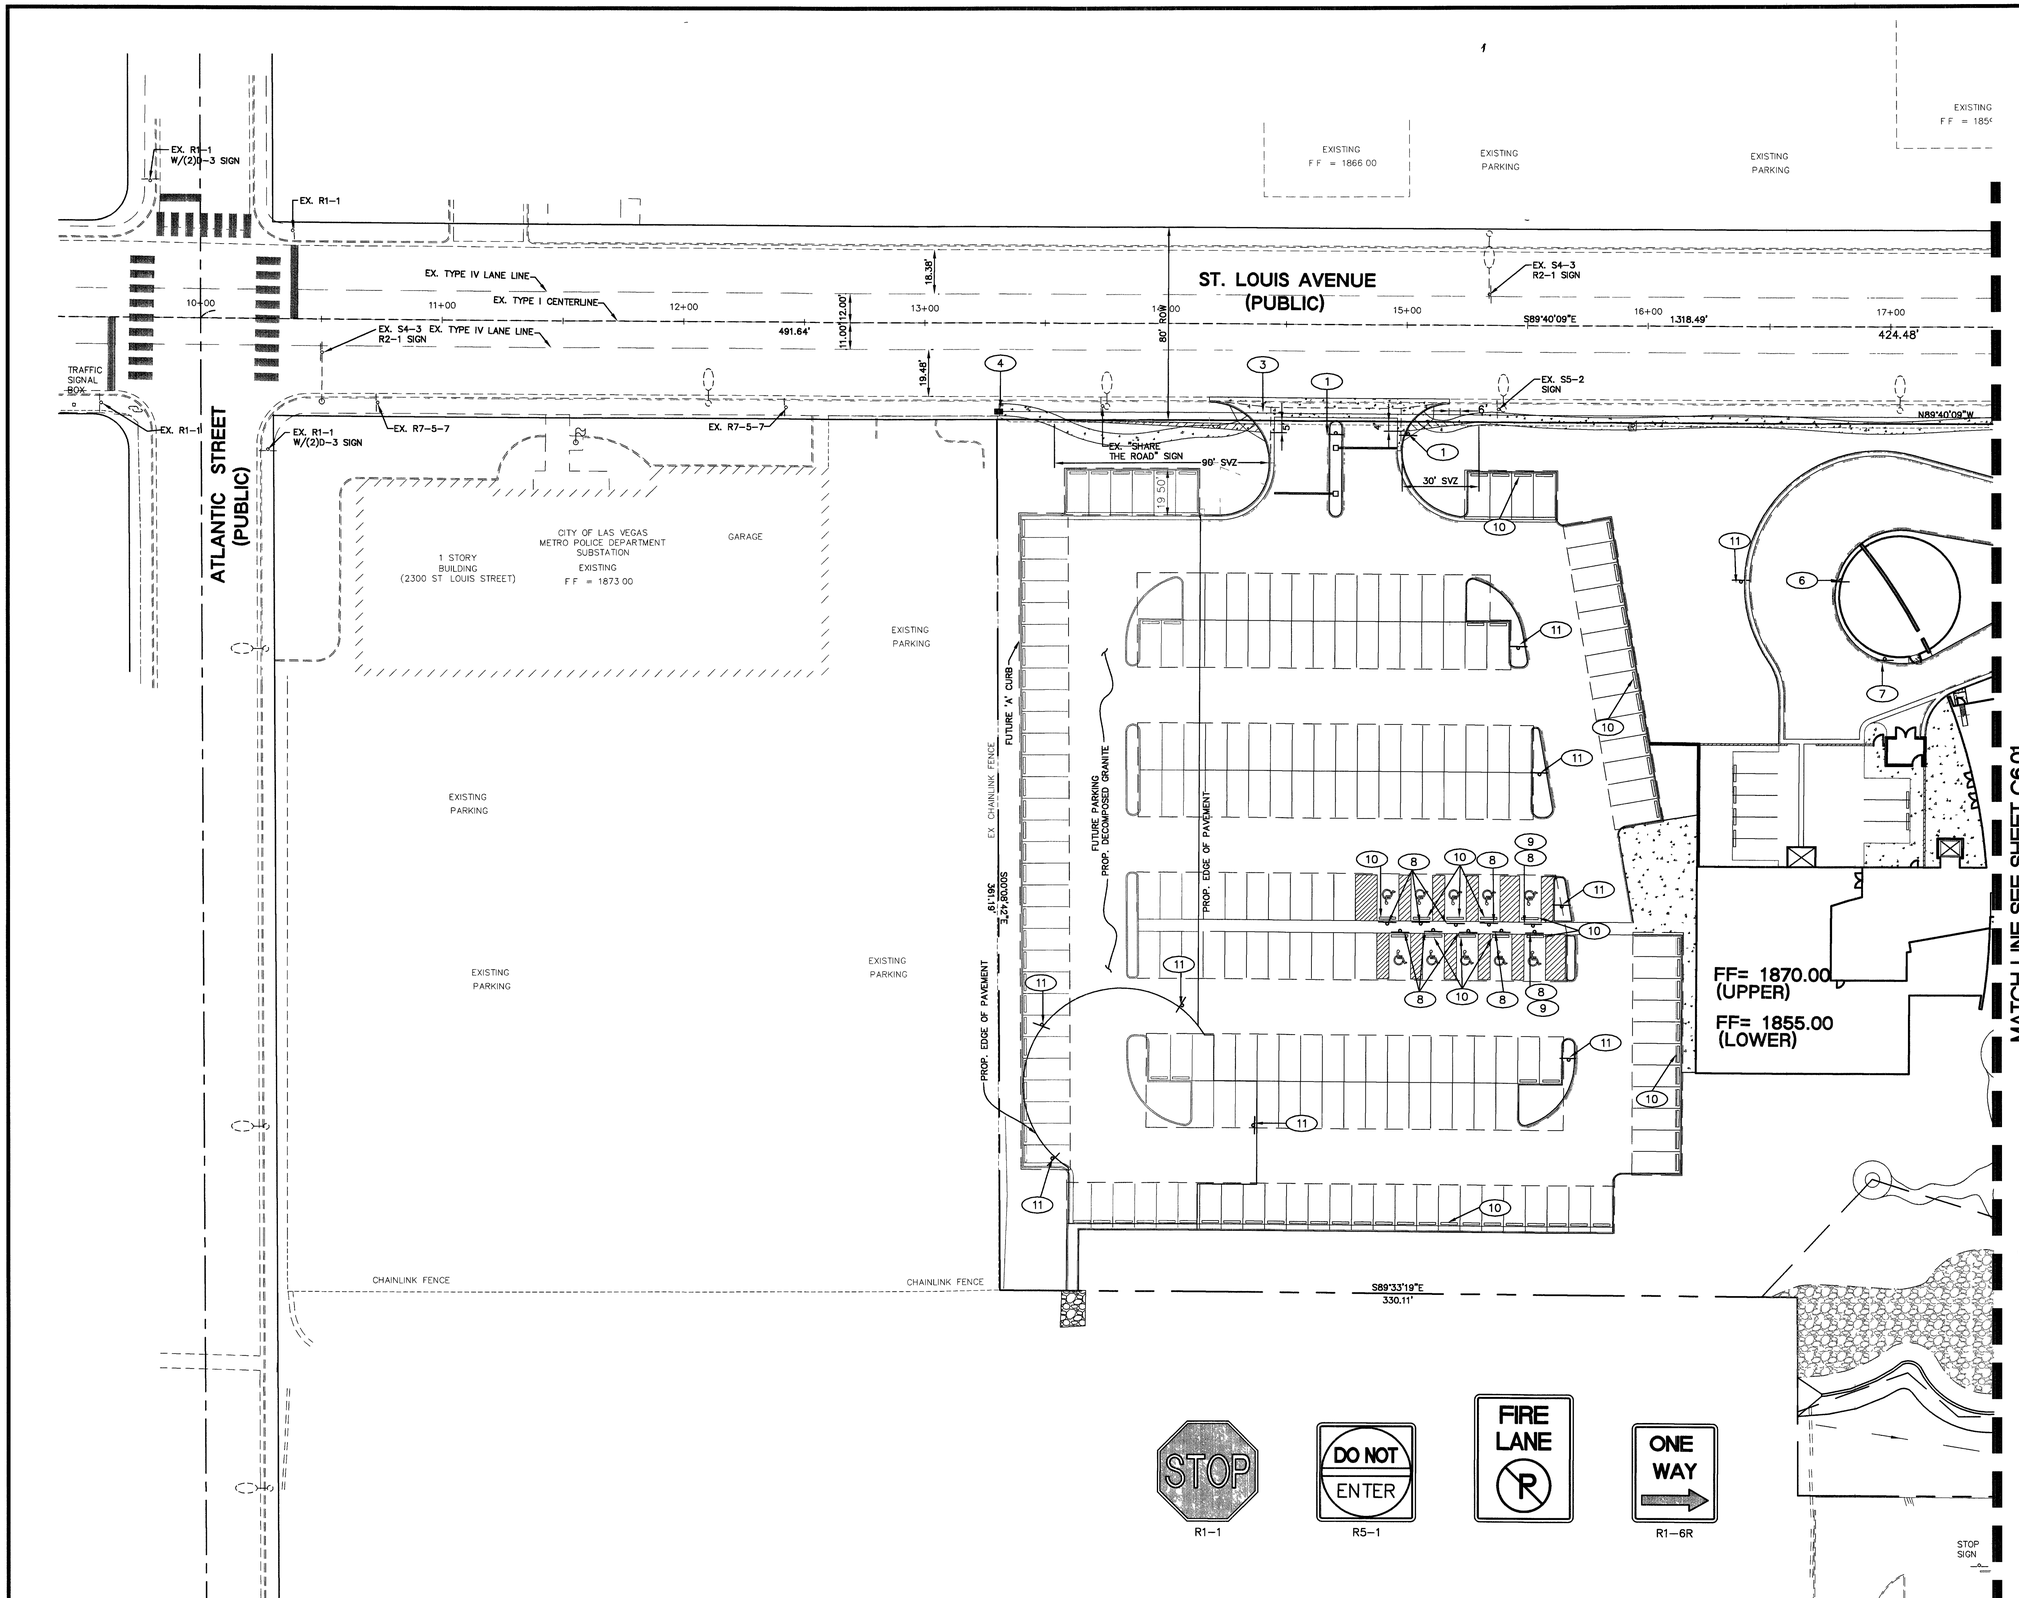

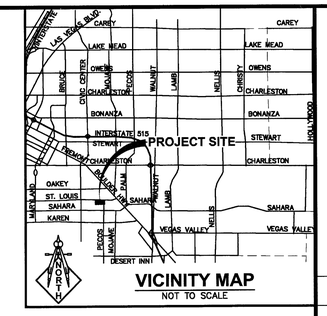

VICINITY MAP
NOT TO SCALE

NORTH

GRAPHIC SCALE

30 0 15 30 60

(IN FEET)
1 inch = 30 ft.

TRAFFIC CONTROL NOTES:

1. INSTALL 30" R1-1 "STOP" SIGN
2. INSTALL 2" PVC F.A.S.T. CONDUIT W/#8 BARE OR GREEN CONDUCTORS PER C.C.U.S.S. 623G.03.01
3. INSTALL 3" PVC F.A.S.T. CONDUIT W/#8 BARE OR GREEN CONDUCTORS PER C.C.U.S.S. 623G.03.01
4. INSTALL "P30" PULLBOX W/"FIBER OPTIC" INSCRIBED ON LID PER C.C.U.S.S. 623G.03.01
5. INSTALL "TYPE 200" SPLICE VAULT W/"FIBER OPTIC" INSCRIBED ON LID PER C.C.U.S.S. 623G.03.01
6. INSTALL R5-1 "DO NOT ENTER" SIGN
7. INSTALL R1-6R "ONEWAY" SIGN
8. INSTALL R7-8 "HANDICAP" SIGN
9. INSTALL R7-8P5 "VAN ACCESSIBLE" SIGN
10. INSTALL PRECAST BUMPER BLOCK PER C.C.A.U.S.D. DWG.# 238
11. INSTALL "FIRE LANE-NO PARKING" SIGN

NOTE:

LOCHSA ENGINEERING ASSUMES NO RESPONSIBILITY FOR EXISTING UTILITY LOCATIONS AND ELEVATIONS. THE UTILITIES SHOWN ON THIS PLAN ARE FROM THE BEST AVAILABLE INFORMATION. IT IS THE CONTRACTOR'S RESPONSIBILITY TO FIELD VERIFY THE LOCATION AND ELEVATION OF ALL UTILITIES, INCLUDING BUT NOT LIMITED TO, THE WATER, FIRE, SANITARY SEWER, STORM SEWER, TELEPHONE, POWER, GAS, AND IRRIGATION LINES PRIOR TO THE COMMENCEMENT OF CONSTRUCTION. IF CONFLICT EXISTS IN THE FIELD, THE CONTRACTOR IS TO NOTIFY THE PROJECT ARCHITECT, OWNER'S REPRESENTATIVE AND THE PROJECT ENGINEER IMMEDIATELY.

A.P.N.:

162-01-402-006

BASIS OF BEARINGS:

THE BASIS OF BEARINGS FOR THIS SURVEY IN THE NORTH LINE OF THE SOUTHEAST QUARTER (SE 1/4) OF THE SOUTHWEST QUARTER (SW 1/4) OF SECTION 1, TOWNSHIP 21 SOUTH, RANGE 61 EAST, M.D.M., CITY OF LAS VEGAS, CLARK COUNTY, NEVADA, AS SHOWN BY THAT RECORD OF SURVEY ON FILE IN FILE 09 OF SURVEYS, PAGE 06 IN THE CLARK COUNTY RECORDER'S OFFICE, CLARK COUNTY, NEVADA.

SAID LINE BEARS NORTH 89°40'09" WEST.

BENCHMARK:

CLV BM 6C11 1S4
BEING A RIVET AND PLATE IN TOP OF CURB @ NE CORNER OF SAHARA AND MCLEOD
ELEVATION: 1853.32 FEET / 564.8927 METERS
(NAVD '88 DATUM)

Avoid cutting underground utility lines. It's costly.

Call before you Dig
1-800-227-2600

SAFETY ALERT
Call Before You Overhead
1-702-227-2929

LEGEND			
CL OR SURVEY LINE	EASEMENT LINE	HEAVY AC PVMT.	DESCRIPTION:
PROPERTY LINE	SAWCUT LINE	LIGHT AC PVMT.	EXISTING:
8279 ROW LINE	SCARP LINE	CONCRETE PVMT.	PROPOSED:

CONTOUR LINES (2210) 2210 · EDGE OF PAVEMENT · "A" TYPE CURBS · "L" TYPE CURBS · WALLS · FENCES · AC PAVEMENT · CONCRETE · SPOT ELEVATIONS (12.34 BC) 12.34 BC · SIGNS · MANHOLE W/ DESCRIPTION (S)

MANHOLE DESCRIPTIONS
(S) = SANITARY SEWER
(D) = STORM DRAIN
(E) = ELECTRICAL
(T) = TELEPHONE

FIRE HYDRANTS · GATE VALVES · REDUCERS · CLEAN OUTS · UTILITY BOX OR VAULT · 100w HPS STREETLIGHTS · 150w HPS STREETLIGHTS · 200w HPS STREETLIGHTS · 250w HPS STREETLIGHTS

REV	DATE	BY	DESCRIPTION

LOCHSA ENGINEERING
6345 SOUTH JONES BOULEVARD, SUITE 100
LAS VEGAS, NV 89118
PHONE: (702) 365-9312, FAX: (702) 365-9317

SHEET: TRAFFIC CONTROL, SIGNAGE AND STRIPING

TITLE: STATE OF NEVADA-SPWB#01-E01
Department Of Employment, Training and Rehabilitation
2300 E. St. Louis Avenue, Las Vegas, NV 89104

DRAWN BY: SSY	DATE: 07/20/05	SCALE: 1"=30'	
DESIGNED BY: EZ	DATE: 07/20/05		
CHECKED BY: EZ	DATE: 07/20/05		
PROJECT No: 7112			

REGISTERED PROFESSIONAL ENGINEER
EZRA ZIYA MCLINTS
EXP. 12-31-05
CIVIL
No. 14526
STATE OF NEVADA
08-17-05

SHEET No. C6.02
SHEET 10 OF 16
DRAWING No. 10W4481

J:\CAD\7112\dwg\C-7112-602-TC.dwg, 9/23/2005 2:18:39 PM, 1:30, Lochsa Civil