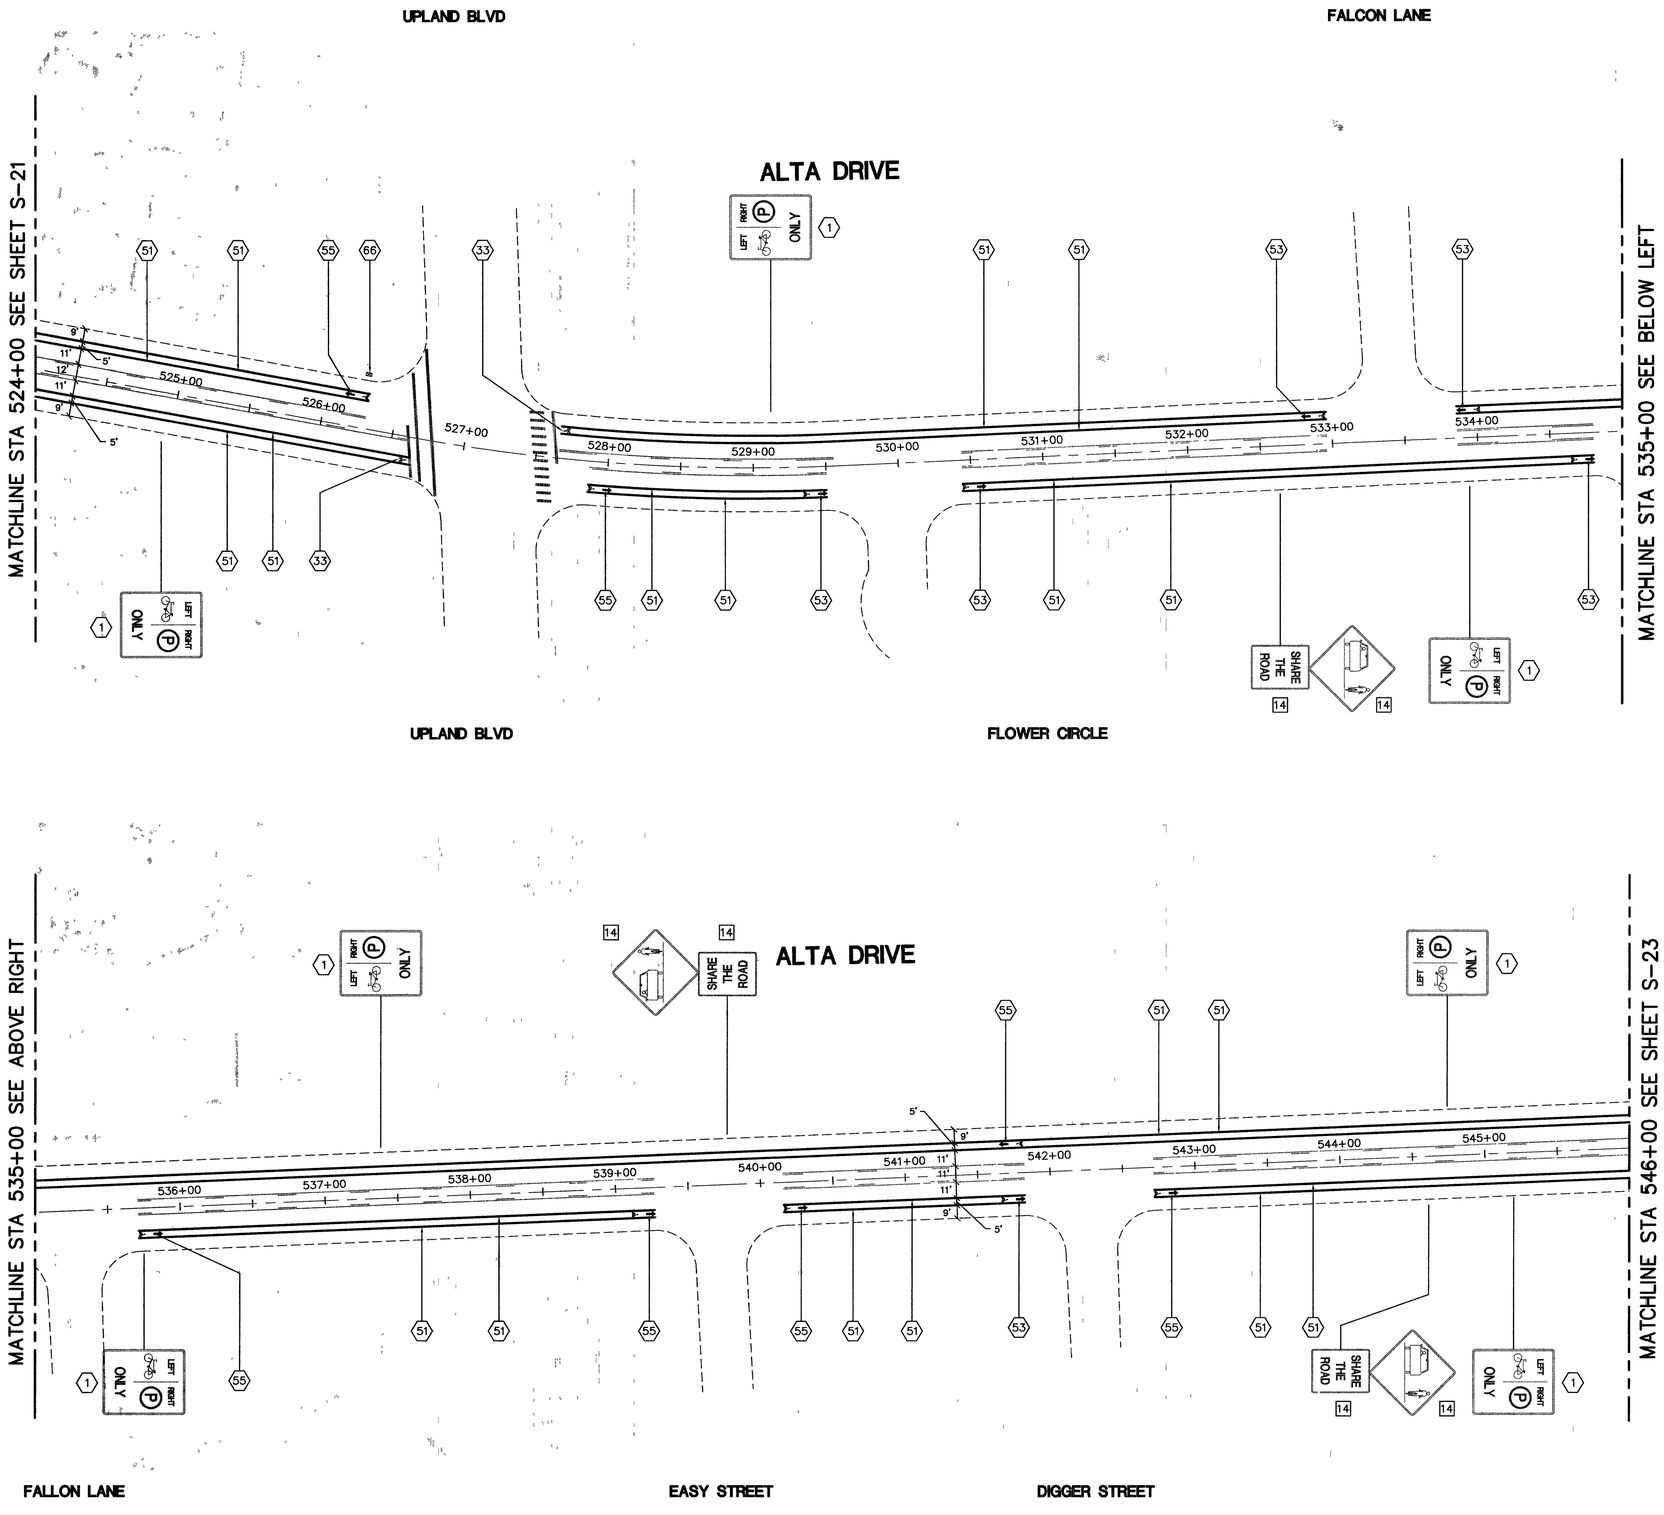

*STATIONS SHOWN ARE FOR REFERENCE ONLY

Orth-Rodgers and Associates, Inc.
TRANSPORTATION ENGINEERS and PLANNERS
1140 North Town Center Drive, Suite 190
Las Vegas, NV 89144 (702) 233-4060

REMOVAL NOTES

14 REMOVE AND SALVAGE EXISTING SIGN PANEL
CONTACT CLV SIGN AND MARKING SUPERVISOR,
DENNIS GARTLAND AT 604-1493 TO ARRANGE A TIME
AND PLACE FOR DELIVERY ALL SALVAGED SIGNS

CONSTRUCTION NOTES

1. PROTECT IN PLACE TRAFFIC SIGN PANEL(S) AND/OR POST
33. INSTALL EPOXY OR LIQUID PAVEMENT MARKING (BICYCLE DETECTION) SEE DETAIL 2 ON SHEET D-1
42. CLV TRAFFIC ENGINEERING DIVISION STAFF (TIM ARMBRUSTER OR NIEL ROHLEDER) TO VERIFY AND IF NEEDED REPROGRAM VIDEO DETECTION SYSTEM TO ENSURE BIKE LANES ARE DETECTED
51. INSTALL 6" WHITE BIKE LANE LINE WITH PAINT THAT MEETS NDOT SPECIFICATIONS OVER EXISTING PAINTED BIKE LANE LINE (NO GRINDING OF OLD REQUIRED)
53. INSTALL WHITE PAINT BIKE LANE MARKINGS PER MUTCD (2003 EDITION) FIGURE 9C-6
55. INSTALL WHITE PAINT BIKE LANE MARKINGS PER MUTCD (2003 EDITION) FIGURE 9C-6 OVER EXISTING MARKINGS (NO GRINDING OF OLD REQUIRED)
66. THIS TRAFFIC SIGNAL RECALLS TO ALTA THEREFORE NO SPECIAL BIKE DETECTION IS REQUIRED

GENERAL NOTES

1. ALL OUTSIDE LANE DIMENSIONS ARE TO EDGE OF PAVEMENT UNLESS OTHERWISE SPECIFIED
2. ALL DIMENSIONS TO EXISTING FEATURES ARE APPROXIMATE

0 25 50 100 200
(IN FEET)
APPROXIMATE SCALE: 1" = 50'

NO.	DATE	DESCRIPTION	APP'D

REVISIONS

DEPARTMENT OF PUBLIC WORKS
ENGINEERING DESIGN SECTION
CITY OF LAS VEGAS NEVADA

CITY ENGINEER: JORGE CERVANTES, P.E., P.T.O.E.
PROJECT MANAGER: JOE CHRISTENSEN, P.E.
DESIGNED BY: JR
DRAWN BY: JR,KA
CHECKED BY: RR
HORIZONTAL SCALE: AS SHOWN
VERTICAL SCALE: NONE
DATE: 11/16/05

TITLE*: DOWNTOWN TO REDROCK CANYON BIKE TRAIL

SHEET: BIKE LANE STRIPING AND SIGNAGE PLAN STA 524+00 TO STA 546+00

PROFESSIONAL ENGINEER STATE OF NEVADA
Exp. 12/31/07
CIVIL
No. 15812

Sheet S-22
24 of 34
DRAWING NO. 107V4608

93631