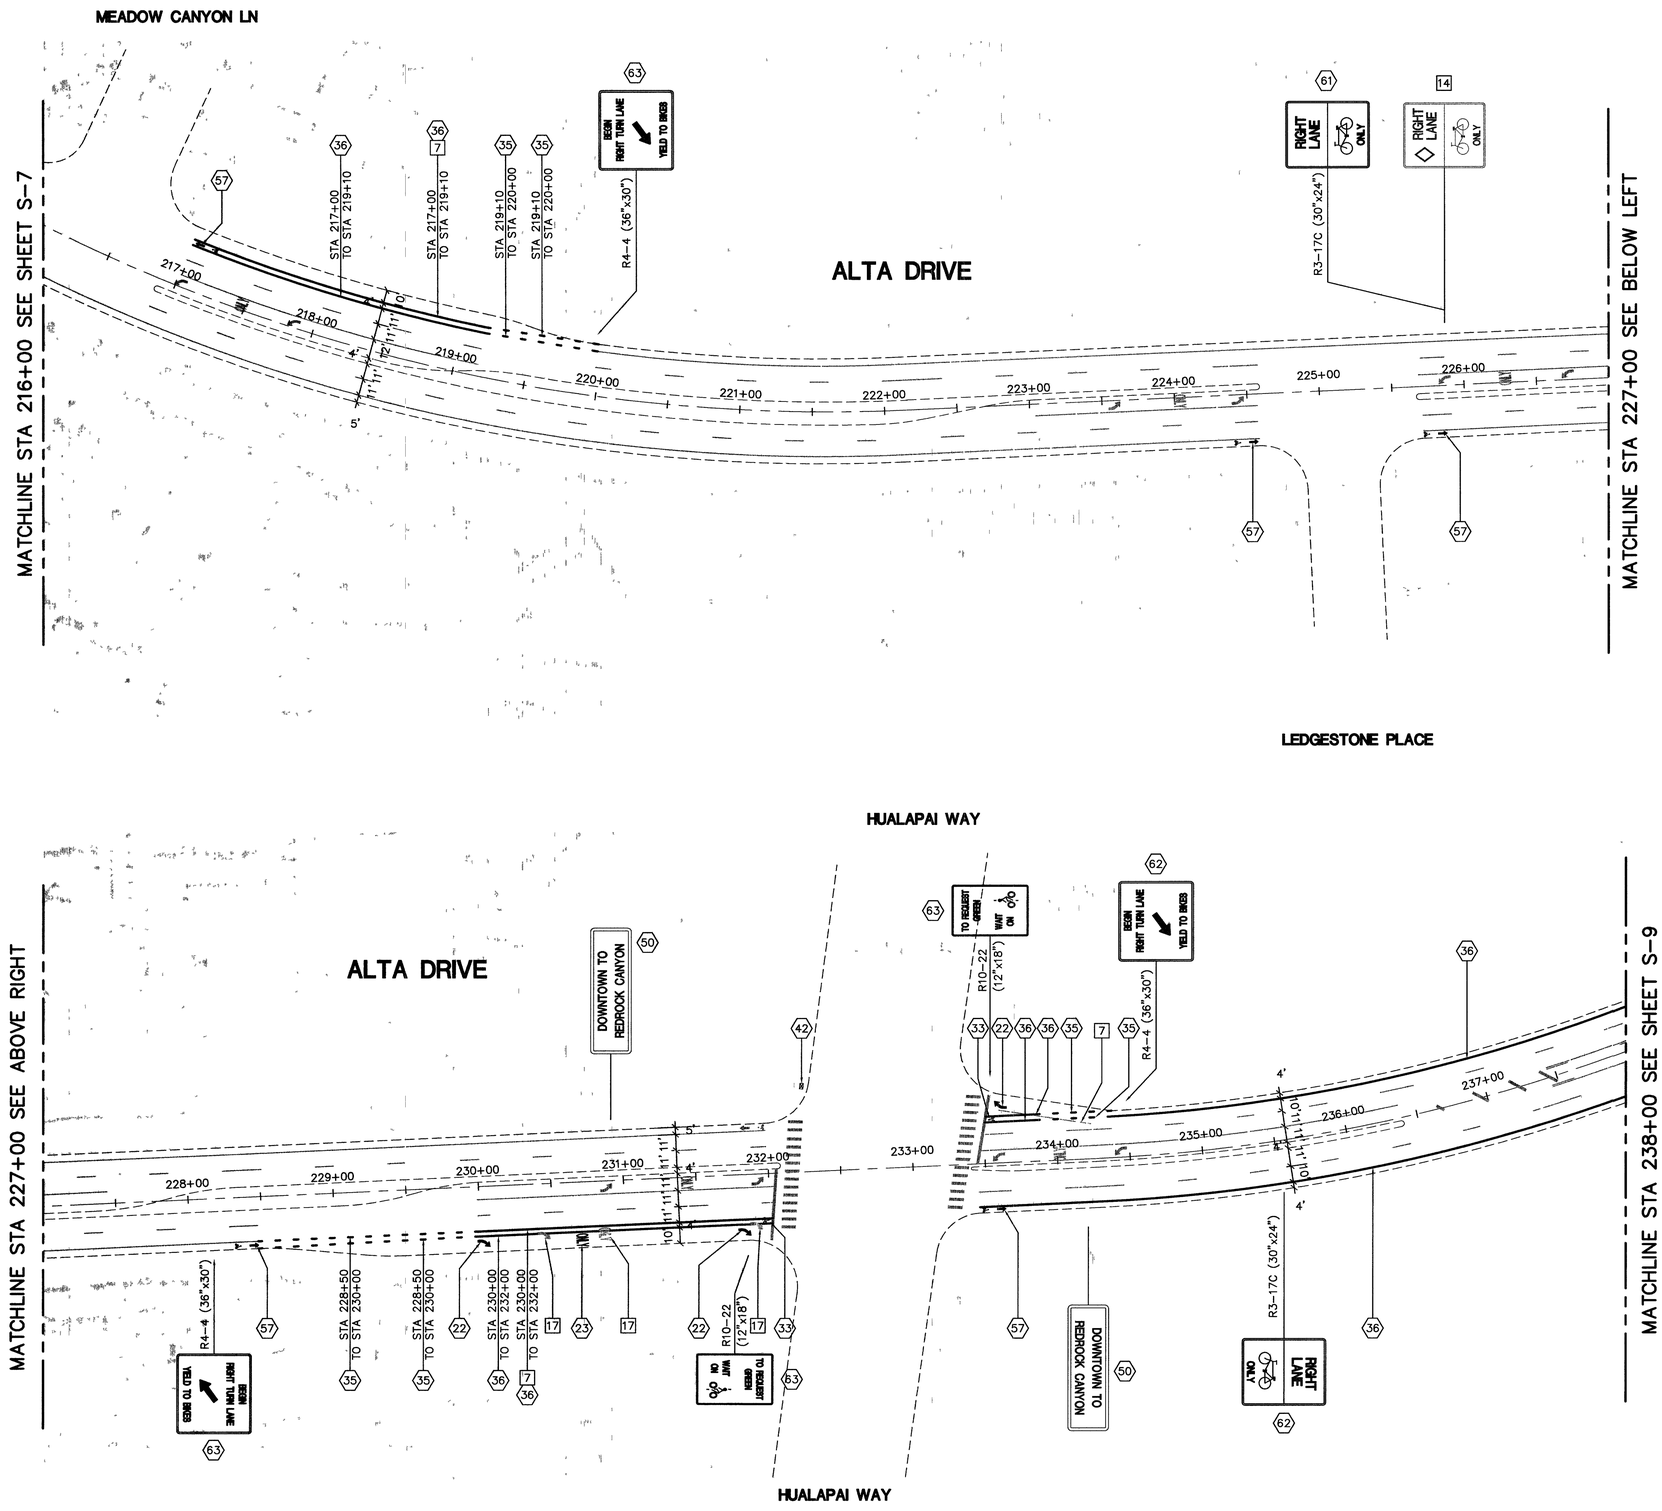

*STATIONS SHOWN ARE FOR REFERENCE ONLY

Orth-Rodgers and Associates, Inc.
TRANSPORTATION ENGINEERS and PLANNERS
1140 North Town Center Drive, Suite 190
Las Vegas, NV 89144 (702) 233-4060

REMOVAL NOTES

7 REMOVE RAISED PAVEMENT MARKERS STORAGE LANE LINE

14 REMOVE AND SALVAGE EXISTING SIGN PANEL CONTACT CLV SIGN AND MARKING SUPERVISOR, DENNIS GARTLAND AT 604-1493 TO ARRANGE A TIME AND PLACE FOR DELIVERY ALL SALVAGED SIGNS

17 GRIND EXISTING MARKING

CONSTRUCTION NOTES

22 INSTALL PERMANENT PAVEMENT MARKING FILM (WHITE ARROW) PER CCUSD DWG NO 246

23 INSTALL PERMANENT PAVEMENT MARKING FILM (WHITE "ONLY") PER CCUSD DWG NO 246

33 INSTALL EPOXY OR LIQUID PAVEMENT MARKING (BICYCLE DETECTION) SEE DETAIL 2 ON SHEET D-1

35 INSTALL 6" x 2' SKIP LINES WITH EPOXY OR LIQUID PAVEMENT MARKING PER CCUSD DWG NO 246.1

36 INSTALL 6" EPOXY OR LIQUID PAVEMENT MARKING BICYCLE LANE PER CCUSD DWG NO 246.1

42 CLV TRAFFIC ENGINEERING DIVISION STAFF (TIM ARMBRUSTER OR NIEL ROHLEDER) TO VERIFY AND IF NEEDED REPROGRAM VIDEO DETECTION SYSTEM TO ENSURE BIKE LANES ARE DETECTED

50 SPECIAL "DOWNTOWN TO REDROCK CANYON" SIGN TO BE DEVELOPED AND INSTALLED BY CLV TEFO

57 INSTALL EPOXY OR LIQUID PAVEMENT MARKING BIKE LANE MARKINGS PER MUTCD (2003 EDITION) FIGURE 9C-6

61 INSTALL NEW TRAFFIC SIGN PANEL ON EXISTING POST

62 INSTALL NEW TRAFFIC SIGN PANEL ON EXISTING STREETLIGHT

63 INSTALL NEW TRAFFIC SIGN PANEL AND NEW SIGN POST

GENERAL NOTES

1. ALL OUTSIDE LANE DIMENSIONS ARE TO EDGE OF PAVEMENT UNLESS OTHERWISE SPECIFIED
2. ALL DIMENSIONS TO EXISTING FEATURES ARE APPROXIMATE

0 25 50 100 200
(IN FEET)
APPROXIMATE SCALE: 1" = 50'

REVISIONS			
NO.	DATE	DESCRIPTION	APP'D

DEPARTMENT OF PUBLIC WORKS
ENGINEERING DESIGN SECTION

CITY ENGINEER: JORGE CERVANTES, P.E., P.T.O.E.
PROJECT MANAGER: JOE CHRISTENSEN, P.E.
DESIGNED BY JR
DRAWN BY: JR,KA
CHECKED BY: RR
HORIZONTAL SCALE: AS SHOWN
VERTICAL SCALE: NONE
DATE: 11/16/05

TITLE: DOWNTOWN TO REDROCK CANYON BIKE TRAIL

SHEET: BIKE LANE STRIPING AND SIGNAGE PLAN STA 216+00 TO STA 238+00

PROFESSIONAL ENGINEER, STATE OF NEVADA
RONALD D. RODGERS
No. 15812
Exp. 12/31/07
CIVIL

Sheet S-8
10 of 34
DRAWING NO 107V4608

93617