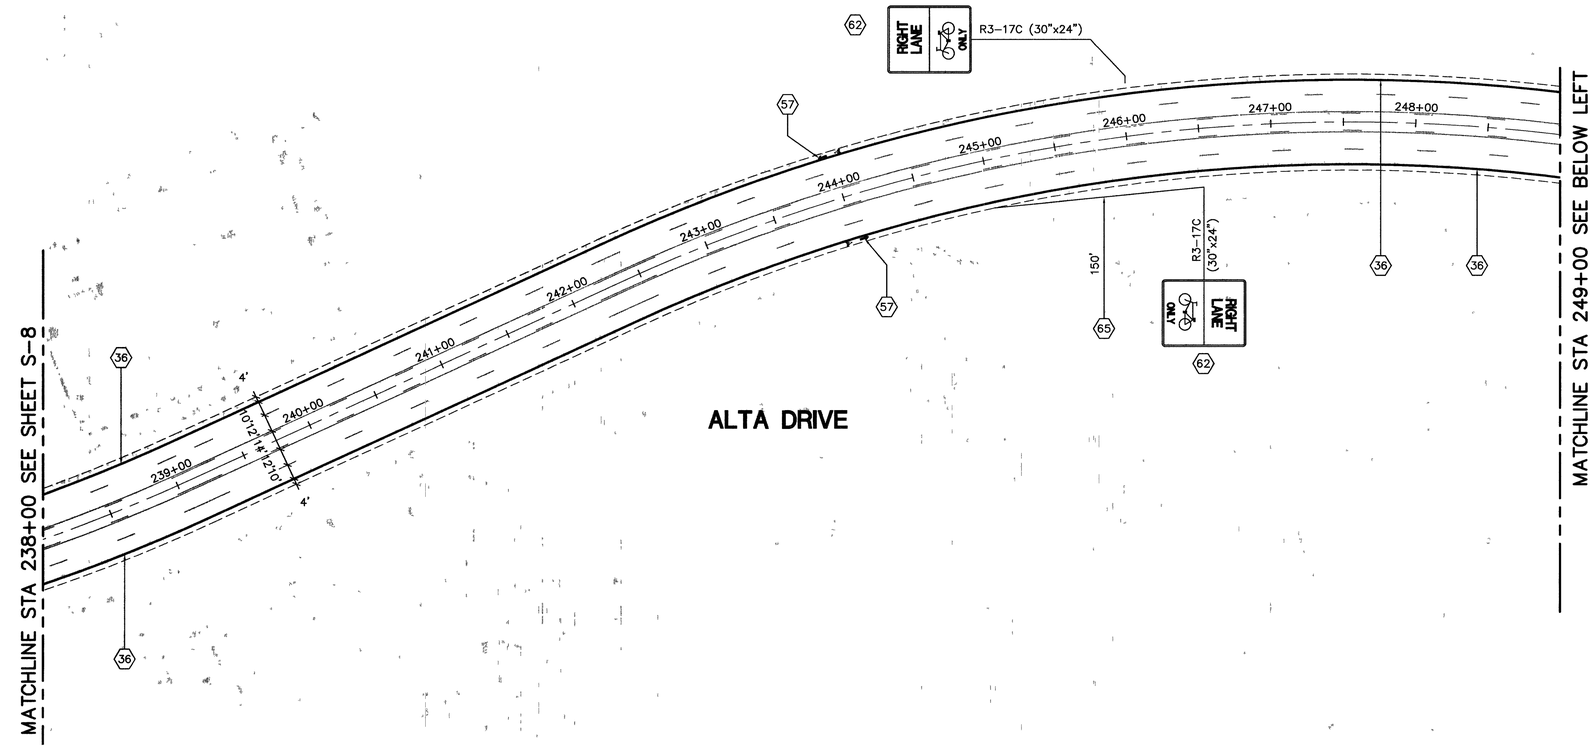

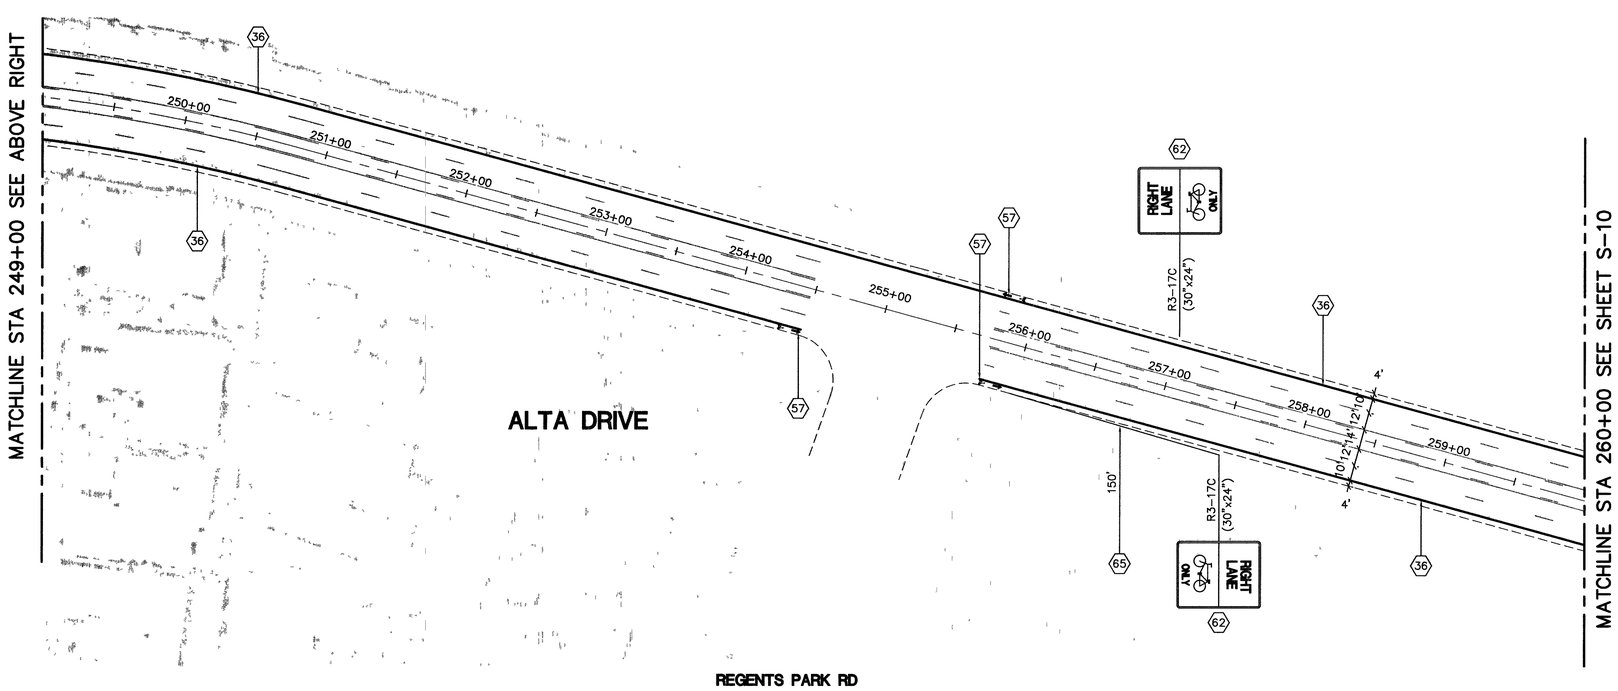

*STATIONS SHOWN ARE FOR REFERENCE ONLY

93618

Orth-Rodgers and Associates, Inc.
TRANSPORTATION ENGINEERS and PLANNERS
1140 North Town Center Drive, Suite 190
Las Vegas, NV 89144 (702) 233-4060

REMOVAL NOTES

CONSTRUCTION NOTES

36 INSTALL 6" EPOXY OR LIQUID PAVEMENT MARKING BICYCLE LANE PER CCUSD DWG NO 246.1

57 INSTALL EPOXY OR LIQUID PAVEMENT MARKING BIKE LANE MARKINGS PER MUTCD (2003 EDITION) FIGURE 9C-6

62 INSTALL NEW TRAFFIC SIGN PANEL ON EXISTING STREETLIGHT

65 TREES WITHIN THIS SIGHT LINE TO BE TRIMMED BY THE HOME OWNERS ASSOCIATION TO ENSURE PROPER DRIVER SIGHT DISTANCE TO SIGN PANEL

GENERAL NOTES

1. ALL OUTSIDE LANE DIMENSIONS ARE TO EDGE OF PAVEMENT UNLESS OTHERWISE SPECIFIED
2. ALL DIMENSIONS TO EXISTING FEATURES ARE APPROXIMATE

0 25 50 100 200
(IN FEET)
APPROXIMATE SCALE: 1" = 50'

NO.	DATE:	DESCRIPTION	APP'D

REVISIONS

DEPARTMENT OF PUBLIC WORKS
ENGINEERING DESIGN SECTION

CITY ENGINEER: JORGE CERVANTES, P.E., P.T.O.E.
PROJECT MANAGER: JOE CHRISTENSEN, P.E.
DESIGNED BY: JR
DRAWN BY: JR,KA
CHECKED BY: RR
HORIZONTAL SCALE: AS SHOWN
VERTICAL SCALE: NONE
DATE: 11/16/05

TITLE: DOWNTOWN TO REDROCK CANYON BIKE TRAIL

SHEET: BIKE LANE STRIPING AND SIGNAGE PLAN STA 238+00 TO STA 260+00

PROFESSIONAL ENGINEER
JOSEPH MAURIZI
Exp. 12/31/07
CIVIL
No. 15812
STATE OF NEVADA

Sheet S-9
11 of 34
DRAWING NO. 107V4608