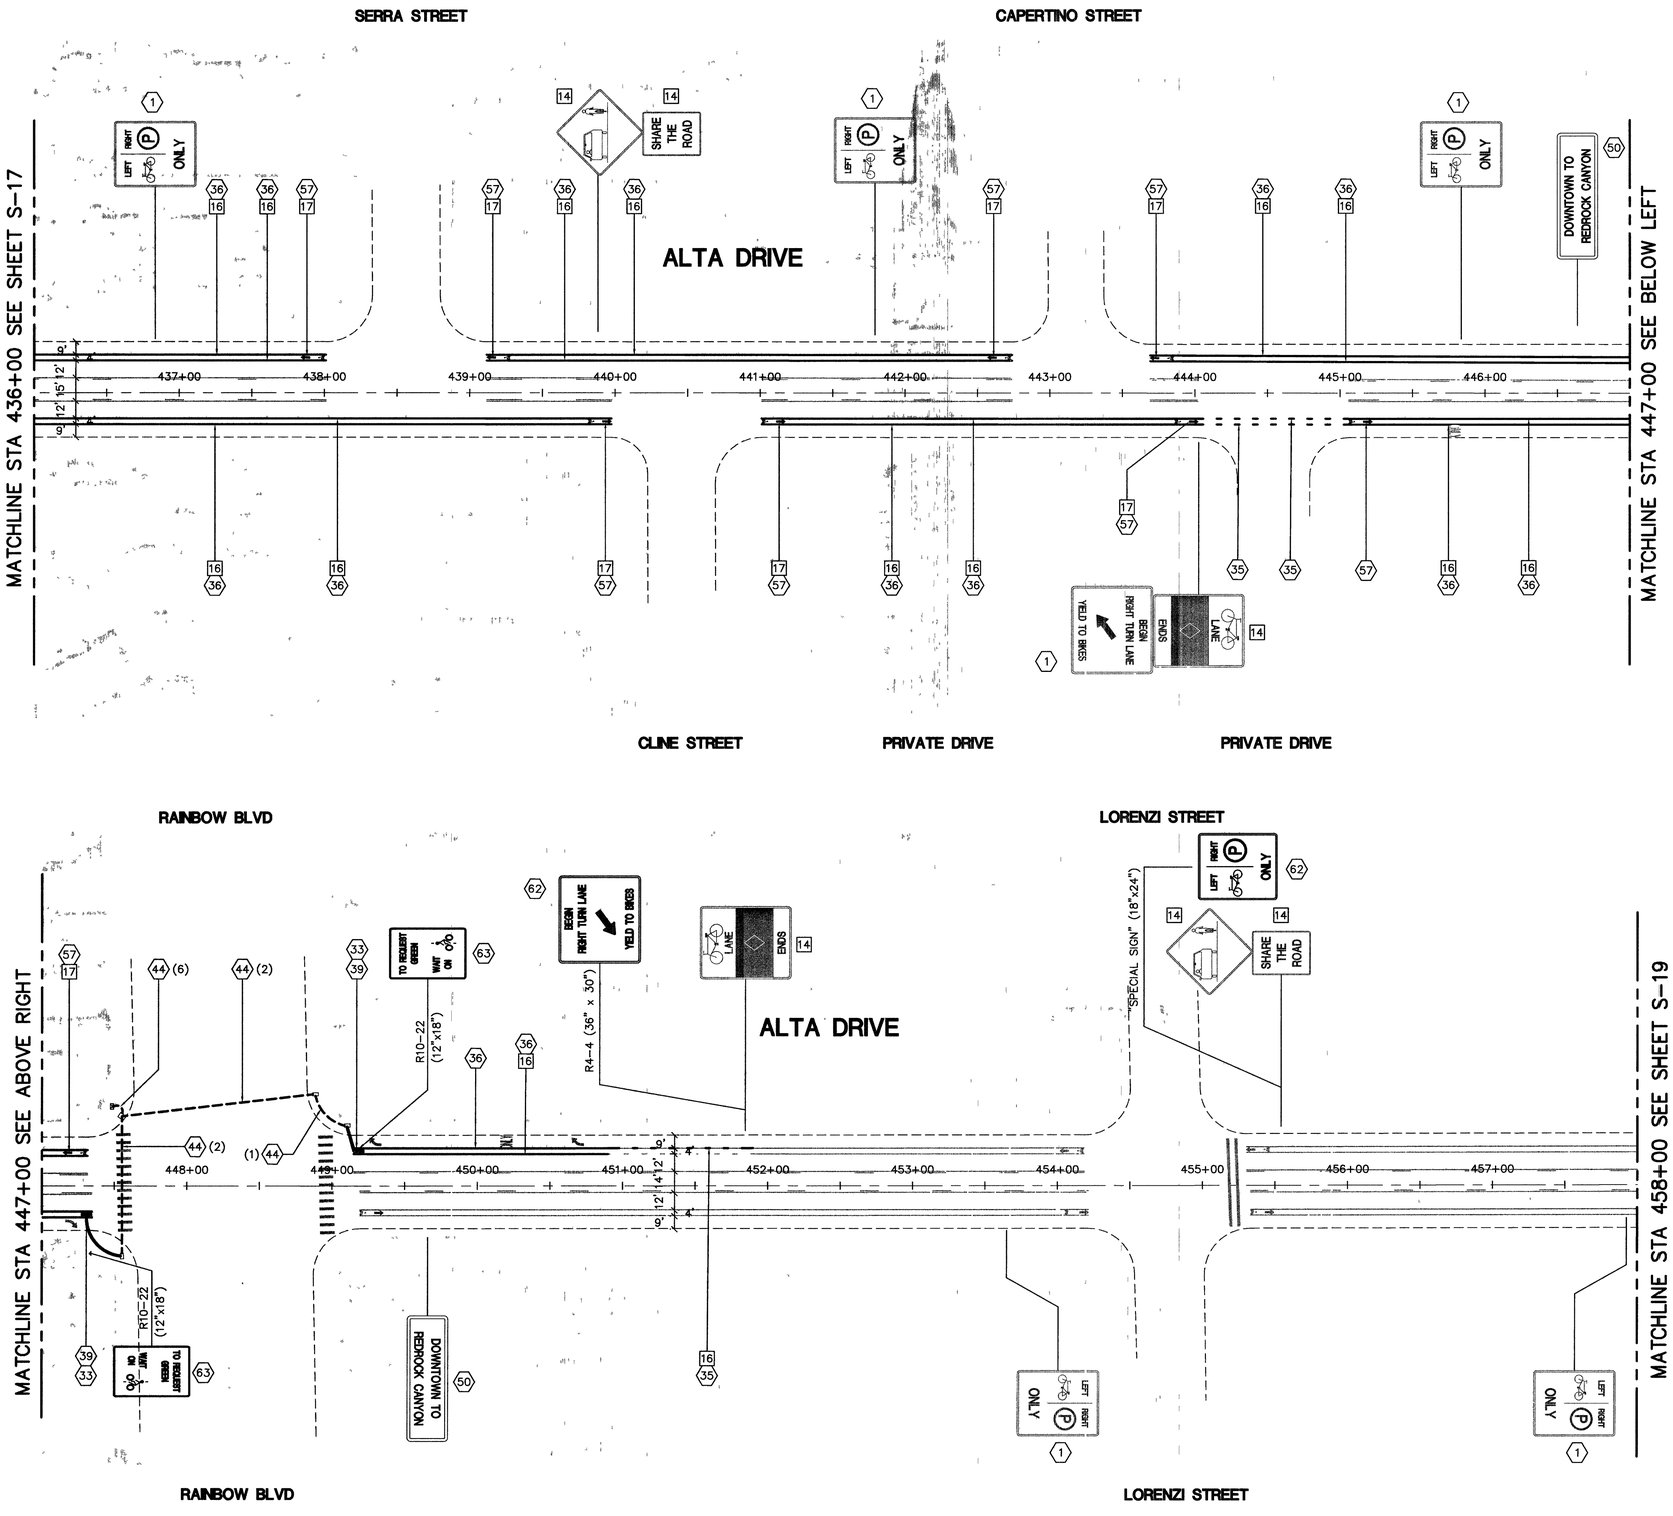

*STATIONS SHOWN ARE FOR REFERENCE ONLY

93627

Orth-Rodgers and Associates, Inc.
TRANSPORTATION ENGINEERS and PLANNERS
1140 North Town Center Drive, Suite 190
Las Vegas, NV 89144 (702) 233-4060

REMOVAL NOTES

14 REMOVE AND SALVAGE EXISTING SIGN PANEL CONTACT CLV SIGN AND MARKING SUPERVISOR, DENNIS GARTLAND AT 604-1493 TO ARRANGE A TIME AND PLACE FOR DELIVERY ALL SALVAGED SIGNS

16 GRIND EXISTING LINE

17 GRIND EXISTING MARKING

CONSTRUCTION NOTES

1 PROTECT IN PLACE TRAFFIC SIGN PANEL(S) AND/OR POST

33 INSTALL EPOXY OR LIQUID PAVEMENT MARKING (BICYCLE DETECTION) SEE DETAIL 2 ON SHEET D-1

35 INSTALL 6" x 2' SKIP LINES WITH EPOXY OR LIQUID PAVEMENT MARKING PER CCUSD DWG NO 246.1

36 INSTALL 6" EPOXY OR LIQUID PAVEMENT MARKING BICYCLE LANE PER CCUSD DWG NO 246.1

39 INSTALL TYPE D QUADRUPOLE LOOP DETECTOR WITH "HOME RUN" LEAD-INS TO CONTROLLER PER CCUSD DWG NO'S 404.810, 404.811, 404.820 AND CALTRANS STD PLAN NO ES-5B (SEE DETAIL SHEET D-1) AND ROUTE NEW CABLES THROUGH EXISTING CONDUIT TO CONTROLLER WITHOUT SPLICE. CONTACT CLV TRAFFIC ENGINEERING FIELD OPERATIONS 48 HOURS PRIOR TO CONNECTION FOR MODIFICATION OF SIGNAL OPERATION (ADDITIVE/DEDUCTIVE ITEM)

44 EXISTING 3" CONDUIT

50 SPECIAL "DOWNTOWN TO REDROCK CANYON" SIGN TO BE DEVELOPED AND INSTALLED BY CLV TEFO

57 INSTALL EPOXY OR LIQUID PAVEMENT MARKING BIKE LANE MARKINGS PER MUTCD (2003 EDITION) FIGURE 9C-6

62 INSTALL NEW TRAFFIC SIGN PANEL ON EXISTING STREETLIGHT

63 INSTALL NEW TRAFFIC SIGN PANEL AND NEW SIGN POST

GENERAL NOTES

1. ALL OUTSIDE LANE DIMENSIONS ARE TO EDGE OF PAVEMENT UNLESS OTHERWISE SPECIFIED
2. ALL DIMENSIONS TO EXISTING FEATURES ARE APPROXIMATE

0 25 50 100 200
(IN FEET)
APPROXIMATE SCALE: 1" = 50'

NO.	DATE:	DESCRIPTION	APP'D

REVISIONS

DEPARTMENT OF PUBLIC WORKS
ENGINEERING DESIGN SECTION
CITY OF LAS VEGAS NEVADA

CITY ENGINEER: JORGE CERVANTES, P.E., P.T.O.E.
PROJECT MANAGER: JOE CHRISTENSEN, P.E.

DESIGNED BY: JR
DRAWN BY: JR,KA
CHECKED BY: RR

HORIZONTAL SCALE: AS SHOWN
VERTICAL SCALE: NONE
DATE: 11/16/05

TITLE: DOWNTOWN TO REDROCK CANYON BIKE TRAIL

SHEET: BIKE LANE STRIPING AND SIGNAGE PLAN STA 436+00 TO STA 458+00

PROFESSIONAL ENGINEER STATE OF NEVADA
J. MAURER
Exp: 12/31/07
CIVIL
No. 15812

Sheet
S-18
20 of 34

DRAWING NO.
107V4608