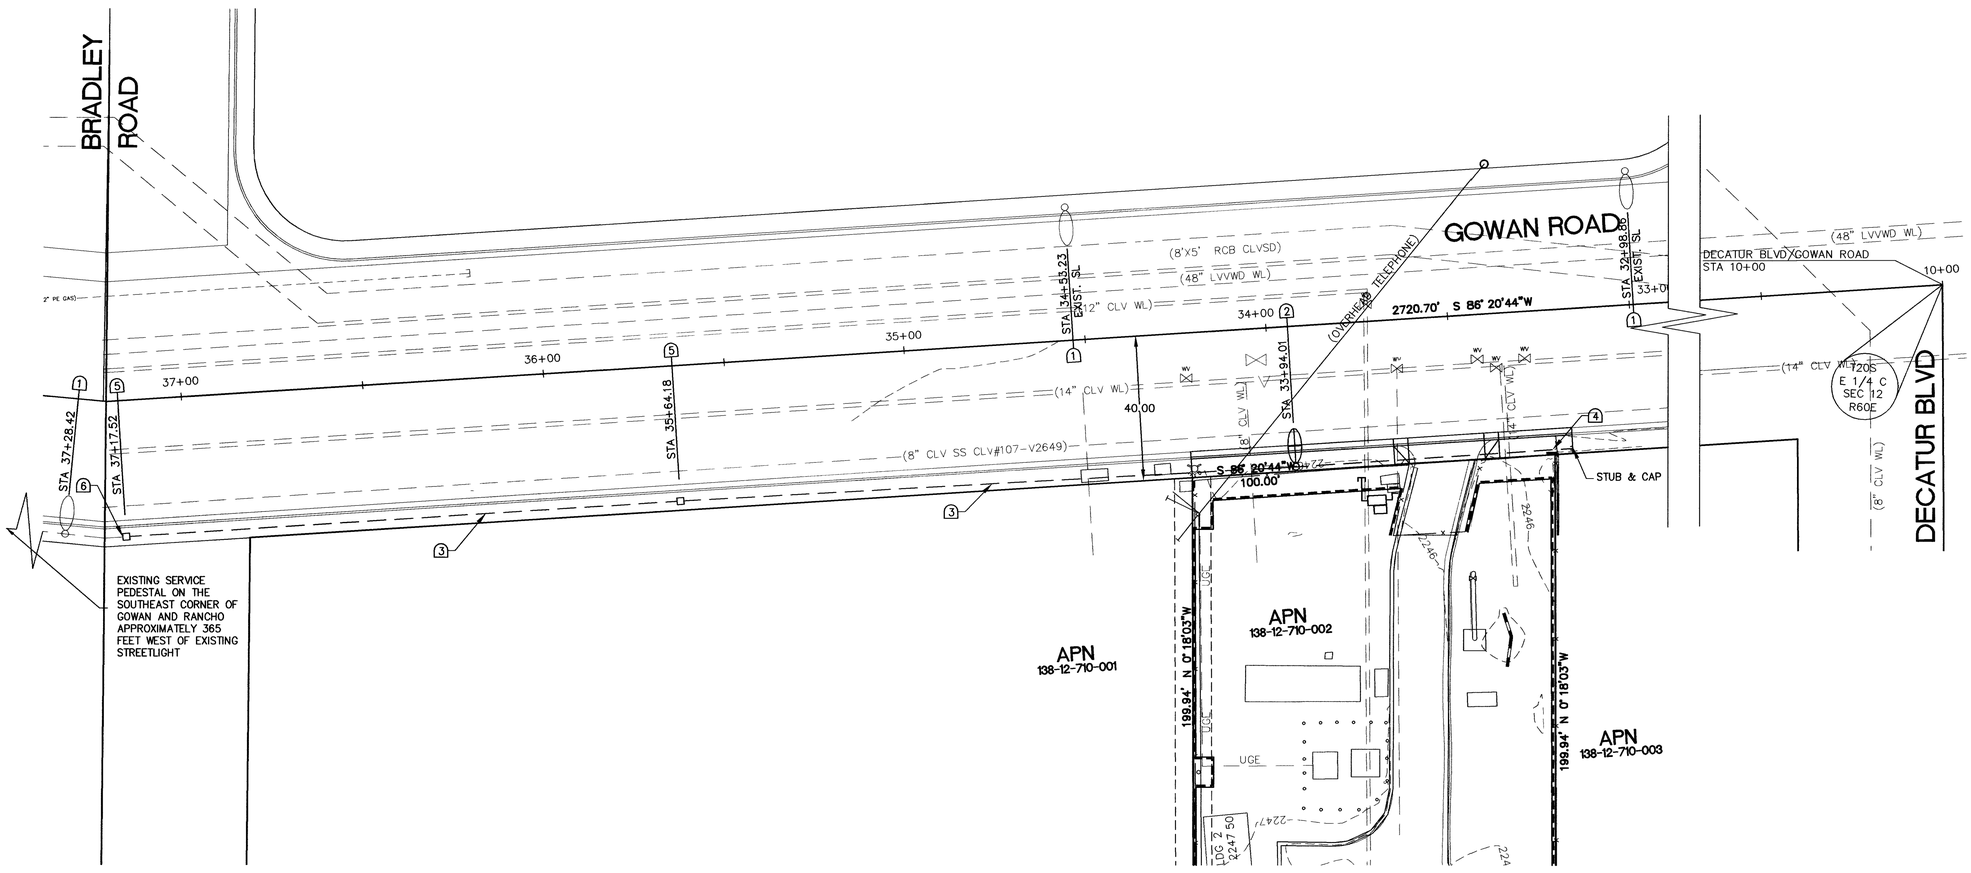

BASIS OF BEARINGS

N88 23'59"E, BEING THE BEARING BETWEEN THE CENTER 1/4 CORNER AND THE EAST 1/4 CORNER OF SECTION 12, TOWNSHIP 20 SOUTH, RANGE 60 EAST, MDM, CITY OF LAS VEGAS, NEVADA AS SHOWN ON A RECORD OF SURVEY ON FILE IN FILE 158, PAGE 48 OF SURVEYS, OFFICIAL RECORDS, CLARK COUNTY, NEVADA.

BENCHMARK

NLV0012E4 ELEVATION 678.1652 METERS (2224.95 FEET) RIVET AND 2" ROUND ALUMINUM DISK, STAMPED NORTH LAS VEGAS BENCHMARK No. NLV0012E4, IN THE TOP OF CURB AT THE SOUTHWEST RETURN OF THE INTERSECTION OF DECATUR BLVD. AND GOWAN ROAD. NORTH AMERICAN VERTICAL DATUM OF 1988 (NAVD 88).

STREETLIGHT CONSTRUCTION NOTES:

1. EXISTING LUMINAIRE
2. 8.0;' GAGE SINGLE MAST ARM STREET POLE WITH 250W LIMINAIRE PER CCAUSD DWG'S 314,320 AND 321
3. INSTALL 2" SCH. 40 PVC ELECTRICAL CONDUIT
4. INSTALL 2" SCH. 40 PVC ELECTRICAL CONDUIT WITH #8 PULL WIRE
5. INSTALL 3 1/2 PULL BOX PER CCAUSD NO. 326
6. CONNECT TO EXISTING 1 1/4" STUB

GRAPHIC SCALE

20 0 10 20 40 80

(IN FEET)
1 inch = 20 ft.

N.T.S.

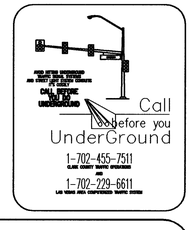

AVOID OVERHEAD POWER LINE CONTACT IT'S COSTLY
Call before you Overhead
1-702-593-6111
NEVADA POWER ENVIRONMENT AND SAFETY SERVICES DEPARTMENT

AVOID CUTTING UNDERGROUND UTILITY LINES IT'S COSTLY
Call before you Dig
1-800-227-2600
UNDERGROUND SERVICE (USA)

CITY OF NORTH LAS VEGAS - UTILITIES - UTILITIES TECHNICAL SERVICES

REVISIONS

NO.	DESCRIPTION	DATE	BY

SCALE: 1" = 20'
DESIGN: C.KROEKER
DRAWN: C.KROEKER
CHECKED: L. LONG
APPROVED: L. LONG
DATE: 07/26/06

PROFESSIONAL ENGINEER-STATE OF NEVADA
CURT KROEKER
Exp. 06-30-07
CIVIL
No. 15809

08/29/06

(DRAWING TITLE) STREET LIGHT PLAN

(PROJECT TITLE) ELSTNER WELL SITE

(LOCATION) CITY OF LAS VEGAS

SHEET NO.
C8
SHEET 8 OF 12

96196

CLV DWG. NO. 107V4690