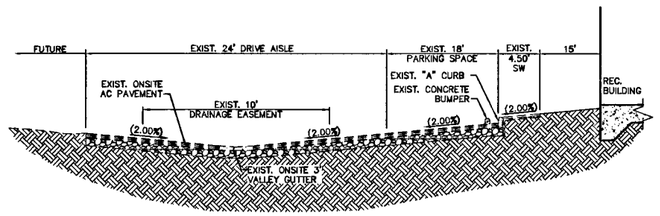

A SECTION

SCALE: NTS

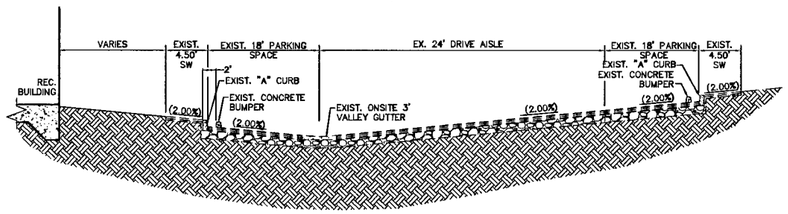

B SECTION

SCALE: NTS

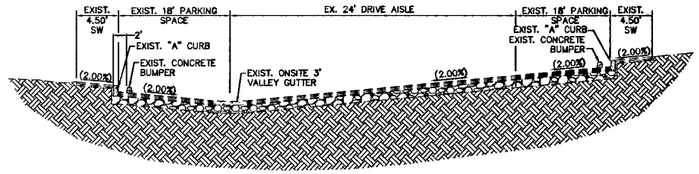

C SECTION

SCALE: NTS

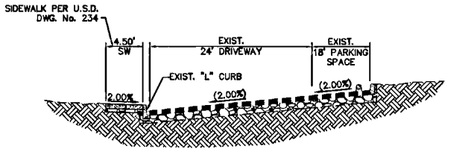

D SECTION

SCALE: NTS

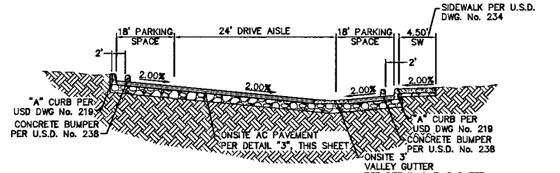

E SECTION

SCALE: NTS

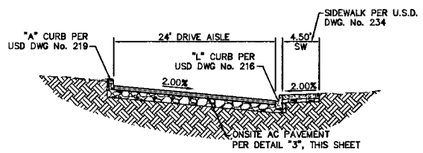

F SECTION

SCALE: NTS

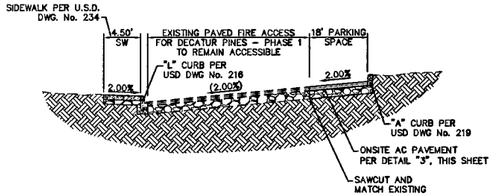

G SECTION

SCALE: NTS

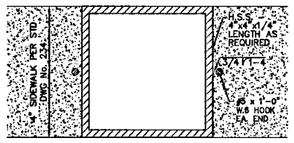

1 SIDEWALK UNDERDRAIN

(ONSITE) SCALE: NTS

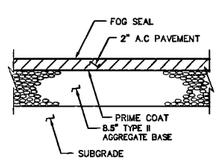

2 ON-SITE A.C. PAVEMENT SECTION

SCALE: NTS

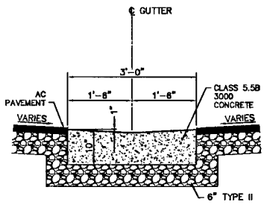

3 3' VALLEY GUTTER SECTION

SCALE: NTS

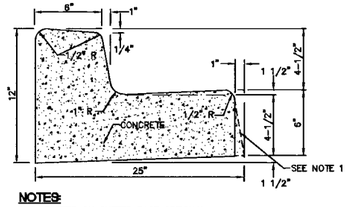

NOTES:

1. 1" BATTER ON GUTTER FACE OPTIONAL.
2. WHERE LONGITUDINAL SLOPE IS LESS THAN 0.4% THE FLOW LINE SHALL BE WATER TESTED.

4 'L' TYPE CURB AND GUTTER DETAIL

PER USD DWG. No. 216 SCALE: NTS

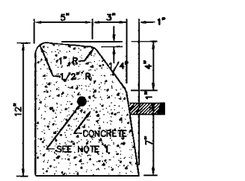

NOTES:

1. CONTINUOUS No. 4 BAR REQUIRED IN NOSE OF MEDIAN ONLY.

5 'A' TYPE CURB DETAIL

PER USD DWG. No. 219 SCALE: NTS

H34920

119438

REV No.	REVISION DESCRIPTION	DATE	APPD BY

NEVADA HAND.
295 EAST WARM SPRINGS ROAD SUITE 101
LAS VEGAS, NEVADA 89119-4212
TEL: (702) 739-3345 CONTACT: ROBERT FERLEMAN

L.R. NELSON CONSULTING ENGINEERS, INC.
• STRUCTURAL
• CIVIL
• PLANNING
• SURVEY
6785 West Russell Road Suite 200
Las Vegas, Nevada 89118
(702) 798-7979
(702) 451-2296 FAX

SHEET: DETAILS SHEET

TITLE: DECATUR PINES - REC. BLDG
DEER SPRINGS WAY AND DECATUR BLVD
CITY OF LAS VEGAS NEVADA

DRAWN BY:	DESIGNED BY:	CHECKED BY:	SCALE:
TP	TP	RT	N/A
August '09	August '09	August '09	N/A

PROJECT NO: 1527-001-071

SEAL

PROFESSIONAL ENGINEER STATE OF NEVADA
JAMES A. YANCEY
Exp. 6-30-10
CIVIL
No. 18109
9/1/09

SHEET DT1
8 OF 14 SHEETS

CLV DRAWING NO. 107V4842-REC