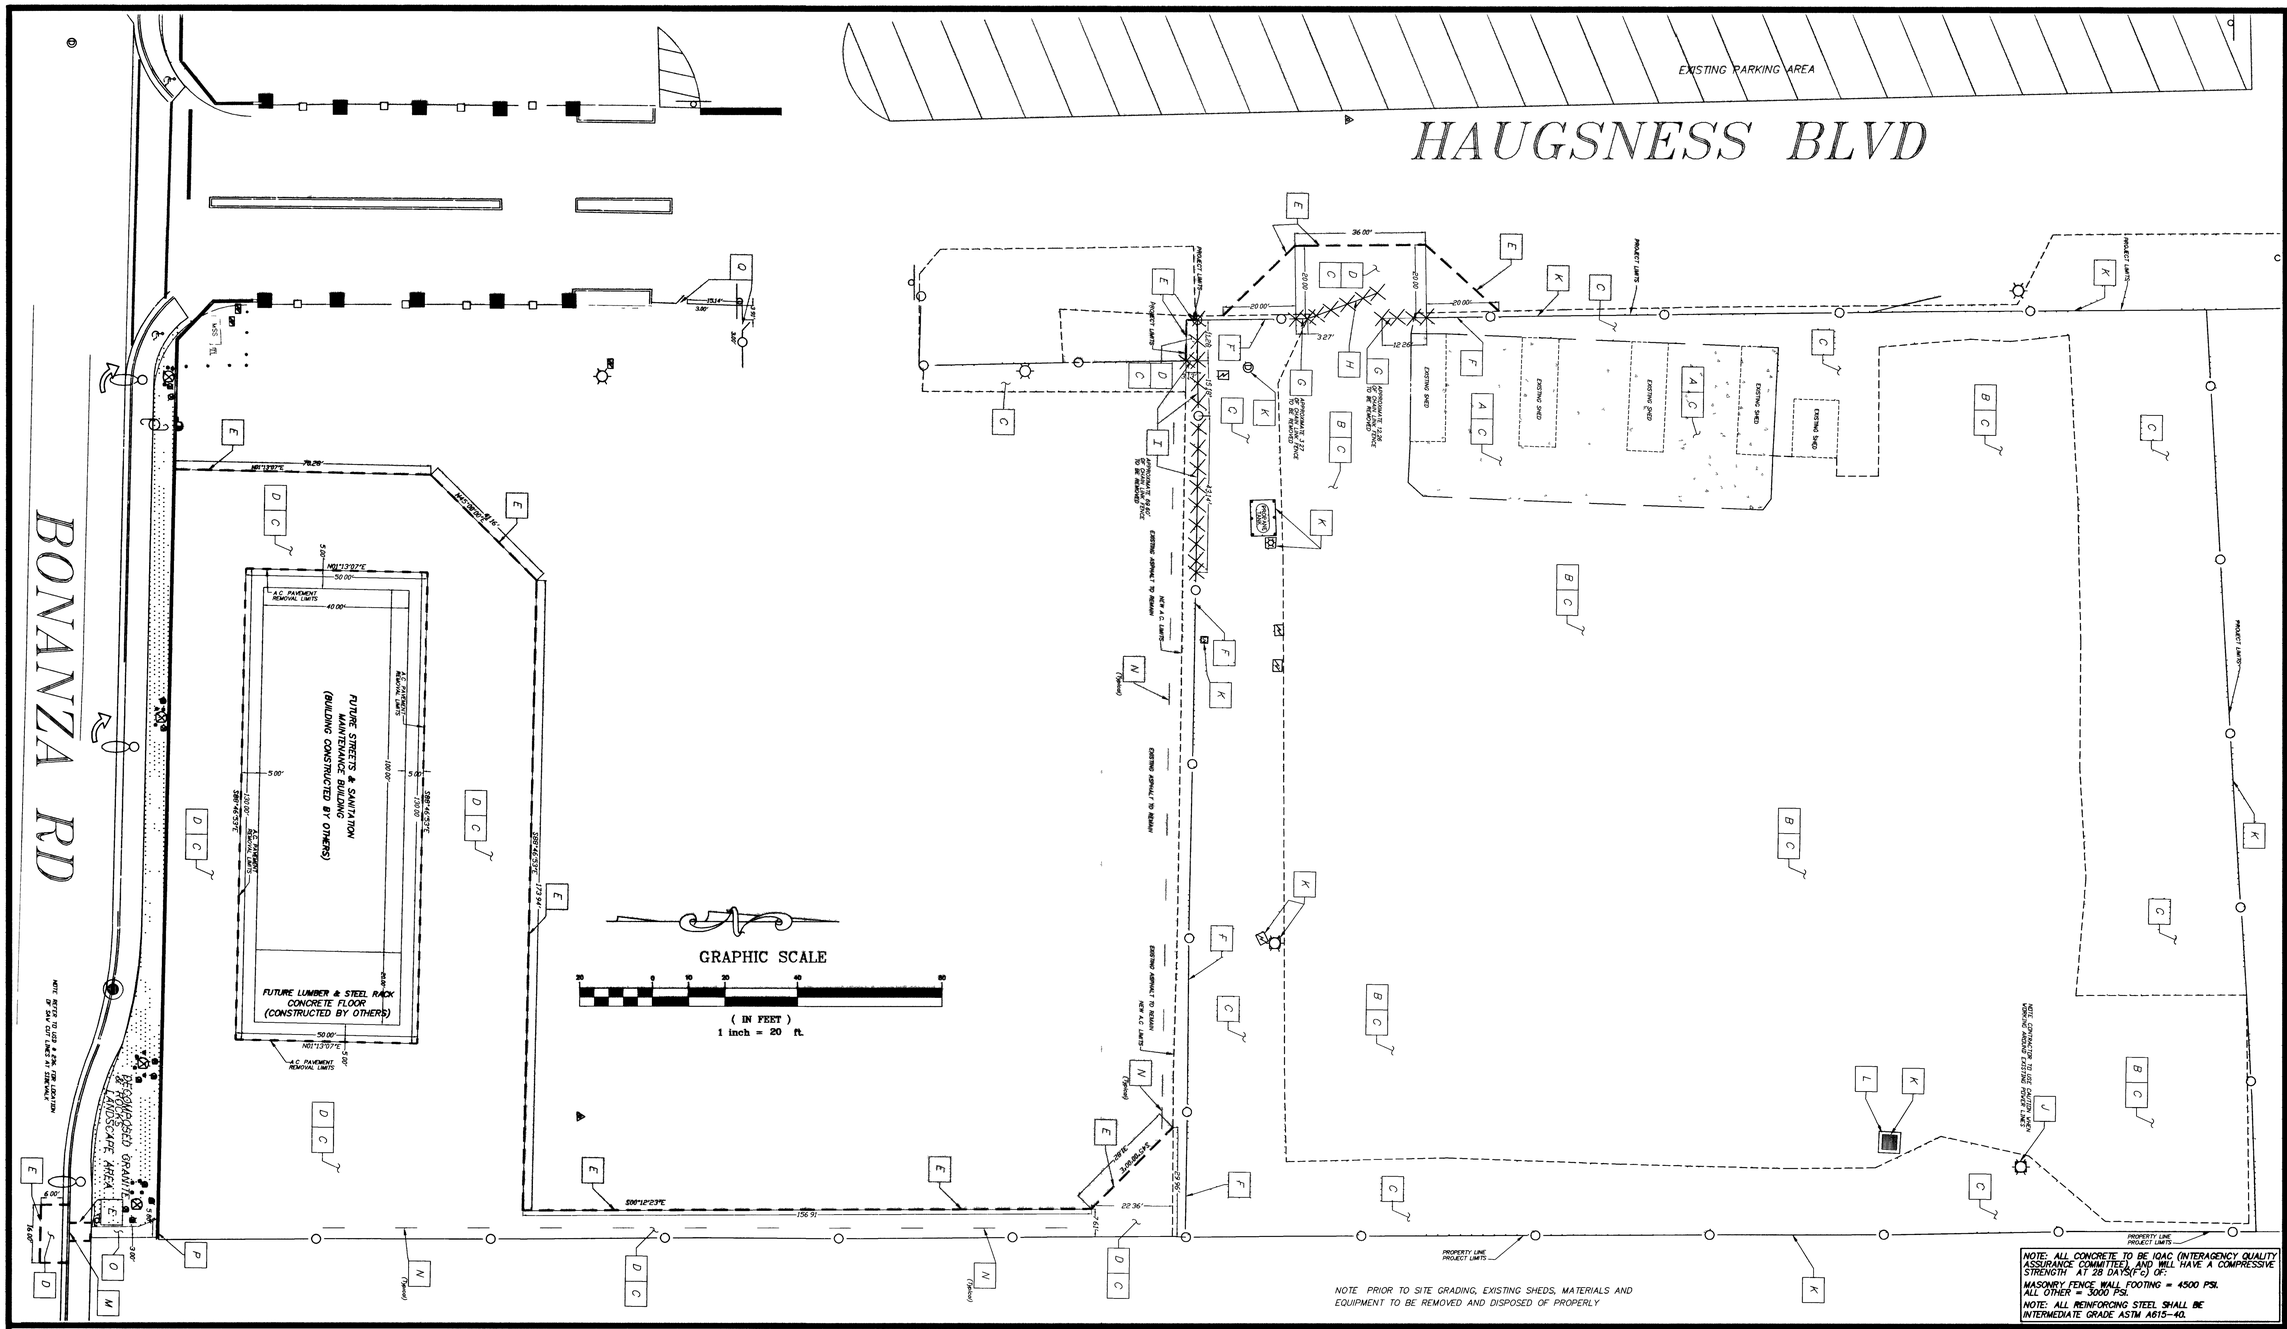

LEGEND

- CONTROL POINT
- MATCH LINE
- FLOW LINE
- EXISTING SOIL
- EXISTING CONCRETE PAVEMENT TO BE REMOVED
- EXISTING SLURRY SEAL LAYER TO BE REMOVED
- EXISTING ASPHALT PAVEMENT TO BE REMOVED
- EXISTING ASPHALT PAVEMENT TO BE REMOVED BY OTHERS
- EXISTING ASPHALT PAVEMENT TO REMAIN
- EXISTING ASPHALT PAVEMENT AND NECESSARY BASE OR NATIVE MATERIAL TO BE REMOVED.
- NEW ASPHALT PAVEMENT
- NEW 3" A.C. PAVEMENT OVER 8" TYPE II AGGREGATE BASE
- NEW CONCRETE SLAB (BY OTHERS)
- EXISTING ELECTRIC VAULT/PULL BOX
- EXISTING ELECTRIC METER
- EXISTING PARKING LIGHT
- EXISTING PROPANE TANK
- EXISTING CHAIN LINK FENCE TO BE REMOVED
- EXISTING CHAIN LINK FENCE
- EXISTING STORM DRAIN MANHOLE
- STREET LIGHT
- POWER OR TELEPHONE POLE
- EXISTING DROP INLET
- EXISTING GUARD POST
- NEW GUARD POST
- EXISTING SHED
- (XXXX.XX) XXXX.XX (EXISTING GRADE) FINISHED GRADE
- (XXXX.XX %) XXXX.XX % EXISTING SLOPE / PROPOSED SLOPE
- "THROUGH LANE-USE ARROW" SYMBOL
- EXISTING BLOCK WALL
- PARKING STRIPPING
- PHYSICALLY CHALLENGED PERSON PARKING
- 6" CONCRETE WHEEL BLOCK
- SIGN
- EXISTING ELECTRIC MAIN SERVICE SWITCHBOARD
- EXISTING ELECTRIC TRANSFORMER
- NEW ELECTRIC TRANSFORMER
- NEW ELECTRIC PULLBOX
- NEW ELECTRIC PANEL

SAFETY ALERT
Call before you Overhead
593-6111
OVERHEAD SERVICE ALERT

Call before you Dig
Avoid cutting underground utility lines. It's Quality
Call 811 OR 1-800-227-2600 AND CLARK COUNTY TRAFFIC SIGNALSING 1-702-455-7544

UTILITY NOTE:

UTILITY LOCATIONS SHOWN HEREON ARE APPROXIMATE ONLY. IT SHALL BE THE CONTRACTORS RESPONSIBILITY TO DETERMINE THE EXACT VERTICAL AND HORIZONTAL LOCATION OF ALL EXISTING UNDERGROUND UTILITIES PRIOR TO COMMENCING CONSTRUCTION. NO REPRESENTATION IS MADE THAT ALL EXISTING UTILITIES ARE SHOWN HEREON. THE ENGINEER ASSUMES NO RESPONSIBILITY FOR UTILITIES NOT SHOWN OR UTILITIES IN THEIR PROPER LOCATION.

KEY NOTES

REMOVAL ITEMS:

- A REMOVE EXISTING CONCRETE PAVEMENT
- B REMOVE EXISTING SLURRY SEAL LAYER
- C REMOVE NECESSARY BASE AND/OR NATIVE MATERIAL TO ACCOMMODATE NEW ASPHALT PAVEMENT AND BASE, OR NEW CONCRETE PAN GUTTER AND BASE, OR NEW TYPE II CONCRETE CURB & GUTTER AND BASE TO THE GRADES AND SLOPES SHOWN ON PLANS
- D REMOVE EXISTING ASPHALT PAVEMENT
- E SAW CUT LINE
- F REMOVE EXISTING CHAIN LINK FABRIC TO ALLOW FOR GRADING AND PAVING REINSTALL FABRIC AFTER PAVING OPERATIONS
- G REMOVE A PORTION OF EXISTING CHAIN LINK FENCE TO ACCOMMODATE NEW ENTRANCE DIMENSIONS
- H REMOVE EXISTING CHAIN LINK FENCE GATE
- I REMOVE EXISTING CHAIN LINK FENCE
- J REMOVE EXISTING PARKING LIGHT BASE
- K PROTECT IN PLACE
- L REMOVE EXISTING CONCRETE COLLAR AND MAINTAIN GRATE ELEVATION
- M REMOVE NECESSARY SECTIONS OF EXISTING SIDEWALK, CURB & GUTTER TO ACCOMMODATE NEW SIDEWALK DRAIN
- N REMOVE EXISTING CONCRETE BUMPER BLOCK
- O REMOVE EXISTING DECOMPOSED GRANITE AND NATIVE MATERIAL TO ACCOMMODATE NEW CONCRETE PAN GUTTER WITH CURB, WALL AND BASE TO THE GRADES AND SLOPES SHOWN ON PLANS
- P REMOVE NECESSARY BLOCK WALL AND BLOCK WALL FOOTING TO ACCOMMODATE BLOCK WALL OPENING PER DETAIL 3 ON SHEET # 8
- Q REMOVE NECESSARY PORTIONS OF EXISTING CHAIN LINK FENCE TO ACCOMMODATE NEW 3.0' WIDE CHAIN LINK PEDESTRIAN GATE
- R REMOVE NECESSARY SECTIONS OF EXISTING CONCRETE ISLAND, TO ACCOMMODATE NEW SANITARY SEWER PIPE OR NEW DOMESTIC WATER LINE OR NEW FIRE LINE SAWCUT TO THE NEAREST WEAKENED JOINT

CONSTRUCTION ITEMS:

1. CONSTRUCT 3" HOT PLANT MIX RECYCLED BITUMINOUS PAVEMENT CATEGORY II TYPE II, OVER 8" OF TYPE II AGGREGATE BASE COMPACTED TO 95% SCARIFY AND RECOMPACT 3" OF NATIVE MATERIAL TO 95%
2. CONSTRUCT CONCRETE PAN GUTTER PER SECTION A ON SHEET # 7
3. CONSTRUCT 6.0' x 6.0' CONCRETE SPLASH PAN PER DETAIL 1 ON SHEET # 7
4. ADJUST MANHOLE TO FINISHED GRADE AND CONSTRUCT CONCRETE COLLAR PER USD DWG #408
5. CONSTRUCT CONCRETE FILLED 8" DIAMETER X 4' HIGH STEEL BOLLARD, SEE DETAIL 2 ON SHEET # 7
6. REMOVE & REPLACE EXISTING PULL BOX AND CONCRETE COLLAR, NEW PULL BOX TO BE TRAFFIC RATED
7. CONSTRUCT SIDEWALK DRAIN PER USD DWG # 236
8. INSTALL 6' HIGH CHAIN LINK FENCE PER USD DWG # 252
9. MATCH LINE, NEW A.C. OR CONCRETE TO MATCH EXISTING OR NEW
10. CONSTRUCT NECESSARY CONCRETE SIDEWALK TO MATCH EXISTING PER USD DWG # 234
11. CONSTRUCT "L" TYPE CONCRETE CURB & GUTTER PER USD DWG # 216
12. CONSTRUCT 1/2" EXPANSION JOINT PER DETAIL 4 ON SHEET # 9
13. CONSTRUCT BLOCK WALL OPENING PER DETAIL 3 ON SHEET # 8
14. CONSTRUCT NECESSARY 8' HIGH BLOCK WALL W/CAP TO REPLACE REMOVED BLOCK WALL AREAS PER DETAIL 3 ON SHEET # 8 & DETAIL B-103-2 BY CLV BUILDING & SAFETY
15. CONSTRUCT CONCRETE PAN GUTTER WITH CURB WALL PER SECTION D ON SHEET # 7
16. NOT USED
17. CONSTRUCT 3" HOT PLANT MIX RECYCLED BITUMINOUS PAVEMENT CATEGORY II TYPE 3 OVER 8" MINIMUM OF TYPE II AGGREGATE BASE COMPACTED TO 95% SUBGRADE SHALL BE SCARIFIED 3" AND RECOMPACTED TO 95% IN AREAS WHERE ADDITIONAL FILL IS REQUIRED. SCARIFY AND RECOMPACT 3" OF EXISTING AGGREGATE BASE OR NATIVE SUBGRADE TO 95% ADD ANY NECESSARY NEW TYPE II AGGREGATE BASE AND COMPACT TO 95% TO MEET GRADES & SLOPES SHOWN ON PLANS
18. CONSTRUCT FULL DEPTH A.C. PATCH PER USD DWG # 504
19. NOT USED
20. INSTALL 6' HIGH, 3.0' WIDE CHAIN LINK PEDESTRIAN GATE PER USD DWG # 253
21. PROVIDE & INSTALL NEW 6" ø SDR-35 PIPE, INSTALL PER USD DWGS # 503 & # 505
22. CONNECT NEW 6" ø SDR-35 PIPE TO EXISTING SANITARY SEWER PIPE
23. PROVIDE & INSTALL 6" ø SANITARY SEWER CLEAN OUT PER DETAIL NO 8 ON SHEET # 9
24. UTILITY CROSSING, CONTRACTOR TO USE CAUTION WHEN WORKING AROUND EXISTING UTILITY LINES
25. CONSTRUCT REQUIRED PORTIONS OF CONCRETE ISLAND TO MATCH EXISTING ISLAND CONDITIONS
26. PROVIDE & INSTALL NEW 2" ø COPPER WATER LINE, INSTALL PER USD DWG # 503, UDACS PLATE NO 6B AND DETAIL NO 7 ON SHEET # 9
27. PROVIDE & INSTALL NEW 8" ø C-900 PVC FIRE LINE, INSTALL PER USD DWG # 503, UDACS PLATE NO 6B AND DETAIL NO 7 ON SHEET # 9
28. PROVIDE & INSTALL NEW 2" ø BALL VALVE AND VALVE BOX, INSTALL PER USD DWG # 517 & UDACS PLATE NO 8
29. PROVIDE & INSTALL NEW 8" ø GATE VALVE AND VALVE BOX, INSTALL PER USD DWG # 517 & UDACS PLATE NO 8
30. PROVIDE & INSTALL NEW FIRE HYDRANT ASSEMBLY & VALVE INSTALL PER USD DWG # 516 & UDACS PLATE NO 7
31. CONNECT NEW 8" ø C-900 PVC FIRE LINE WITH 10" x 8" TEE AND 8" GATE VALVE TO EXISTING 10" ø C-900 PVC FIRE LINE
32. CONNECT NEW 2" ø WATER LINE TO EXISTING 1" ø WATER LINE WITH 1" x 1" x 1" TEE, 1" BALL VALVE W/VALVE BOX AND 1" x 2" INCREASER
33. STUB & CAP NEW 8" ø C-900 PVC FIRE LINE
34. TO 40 NOT USED

06-16-2008
EXPIRES 12-31-2008
HECTOR M ESQUEDA ESQUIVEL
REGISTERED PROFESSIONAL ENGINEER STATE OF NEBRASKA
No. 14703
CIVIL

BASIS OF BEARINGS:

CENTERLINE OF BONANZA RD, BEARS N 89°46'11" W, BETWEEN PECOS RD & SANDHILL RD, AS SHOWN ON THE FINAL MAP OF "SMITH'S NO 367 SUBDIVISION", RECORDED IN BOOK 73 OF PLATS, PAGE 31, CLARK COUNTY, NEVADA, RECORDS

BENCHMARK:

CLV BM 2LV01 2SSE6, RIVET & PLATE IN TOP OF CURB, N/S OF BONANZA +/- 200' W OF FAMILY COURT CENTER ELEV 1806.39' (NAVD88)

REVISIONS			
NO.	DATE:	DESCRIPTION	APP'D

DEPARTMENT OF FIELD OPERATIONS
STREETS AND SANITATION DIVISION
DEPUTY DIRECTOR OF FIELD OPERATIONS: JERRY WALKER, P.E.

DESIGN BY: HME, P.E. HORIZONTAL SCALE: 1:20
DRAWN BY: HME, P.E. VERTICAL SCALE: N.T.S.
CHECKED BY: CF DATE: JUNE 2008

TITLE: EMPLOYEE PARKING LOT AND STORAGE AREA AT EAST YARD

SHEET: DEMOLITION PLAN

Sheet 4 of 16

HANSEN # 28148

107V5059

CLV EMPLOYEE PARKING LOT AND STORAGE AREA AT EAST YARD(100%)

F:\#Depot\Streets\#Depot\Street Rehab\PROJECTS\Hector Projects\Maintenance Bldg East Yard\Dwgs\Civil Dwgs\dwg\Employee Parking Lot + storage area at East Yard.dwg